


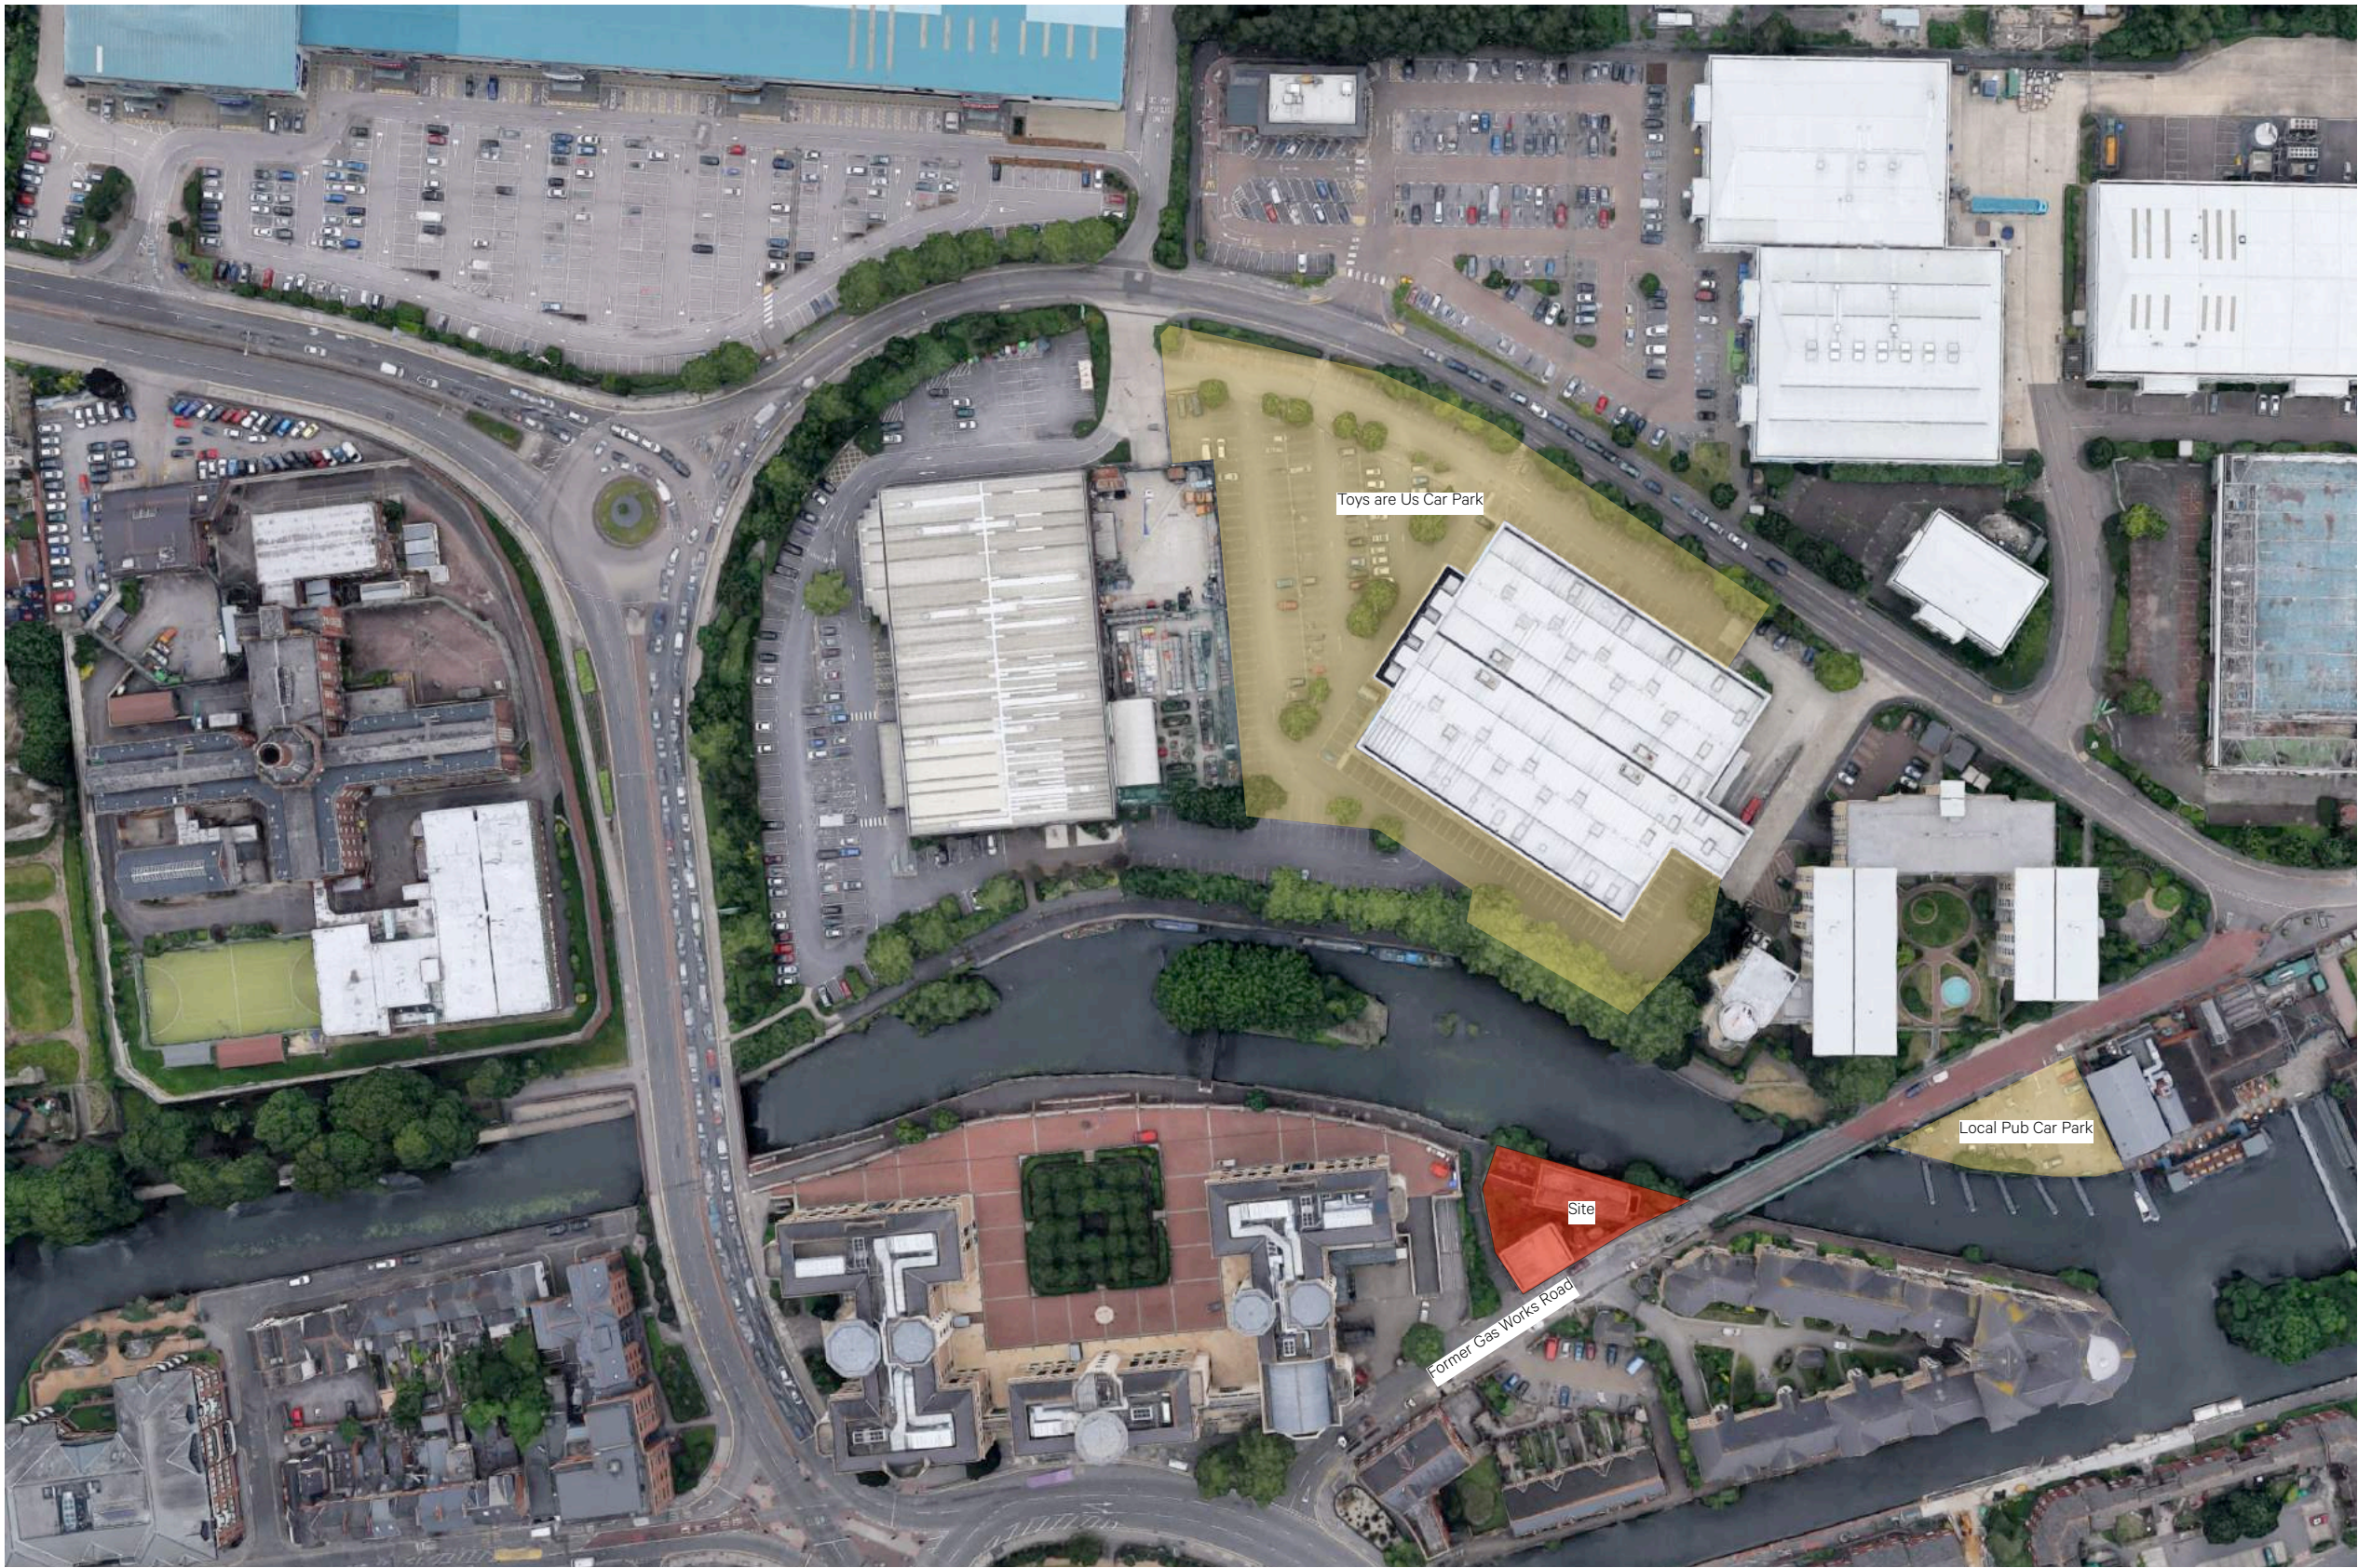

Notes: Do Not Scale
Check all dimensions on site
© Dunthorne Parker Architects

No	Date	By	Chkd	Revision

Project
Former Gas Works, Reading

Drawing
Parking Plan

Job	Dwg No.	
1370	208	
Scale	By	Date Drawn
NS @ A3	JR	06/02/2018

DPA DUNTHORNE
PARKER
ARCHITECTS
t 0207 258 0411
e mail@dunthorneparker.co.uk
w www.dunthorneparkerarchitects.co.uk
a Unit 22 | The Artworks | Elephant Road
London | SE17 1AY