




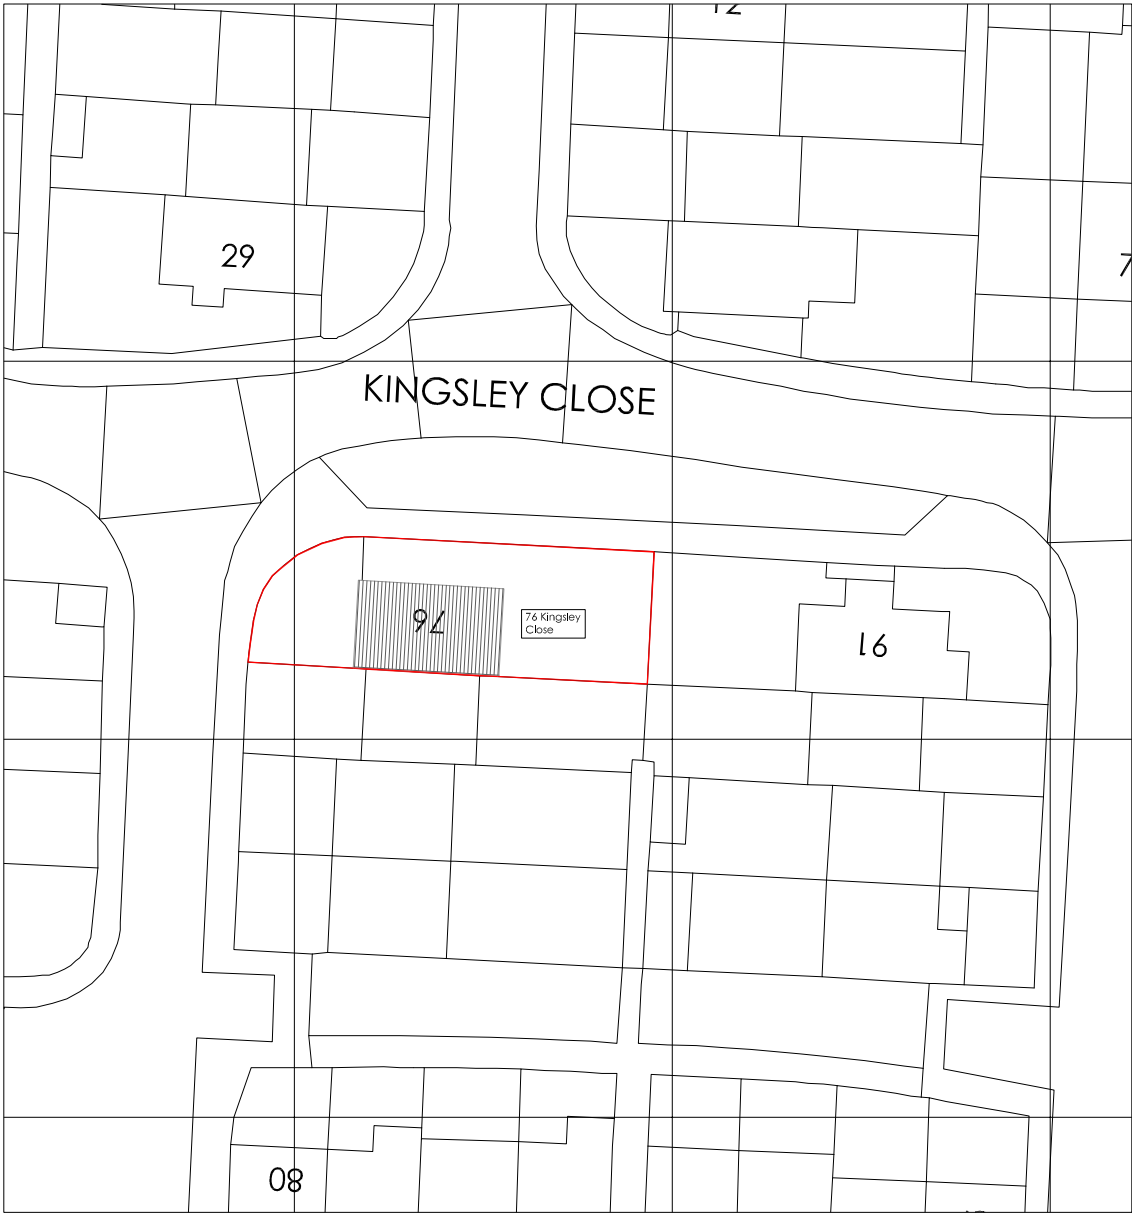

Existing Location Plan
Scale 1:1250

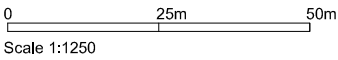

Existing Block Plan
Scale 1:500

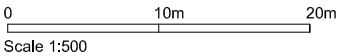


Revisions	Date

NOTES

This drawing is to be scaled for planning purposes only.

All dimensions are in millimeters unless noted otherwise.

This drawing to be read in conjunction with drawings 001 to 004

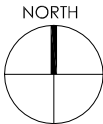

Client

Mr. & Mrs. Betton

Project Name and Address

76 Kingsley Close,
Reading RG2 8TX

Existing Location & Block
Plans

4 Vale View,
Charvil,
Berkshire,
RG10 0SU
Tel: 01189672466
Mob: 07800595043
email: kjc.cards@btworld.com

KJC CAD and Drafting Services Ltd

Status	Dwg No.	Rev
Planning	001	/
Date	October 2018	
Scale	As shown @ A3	