


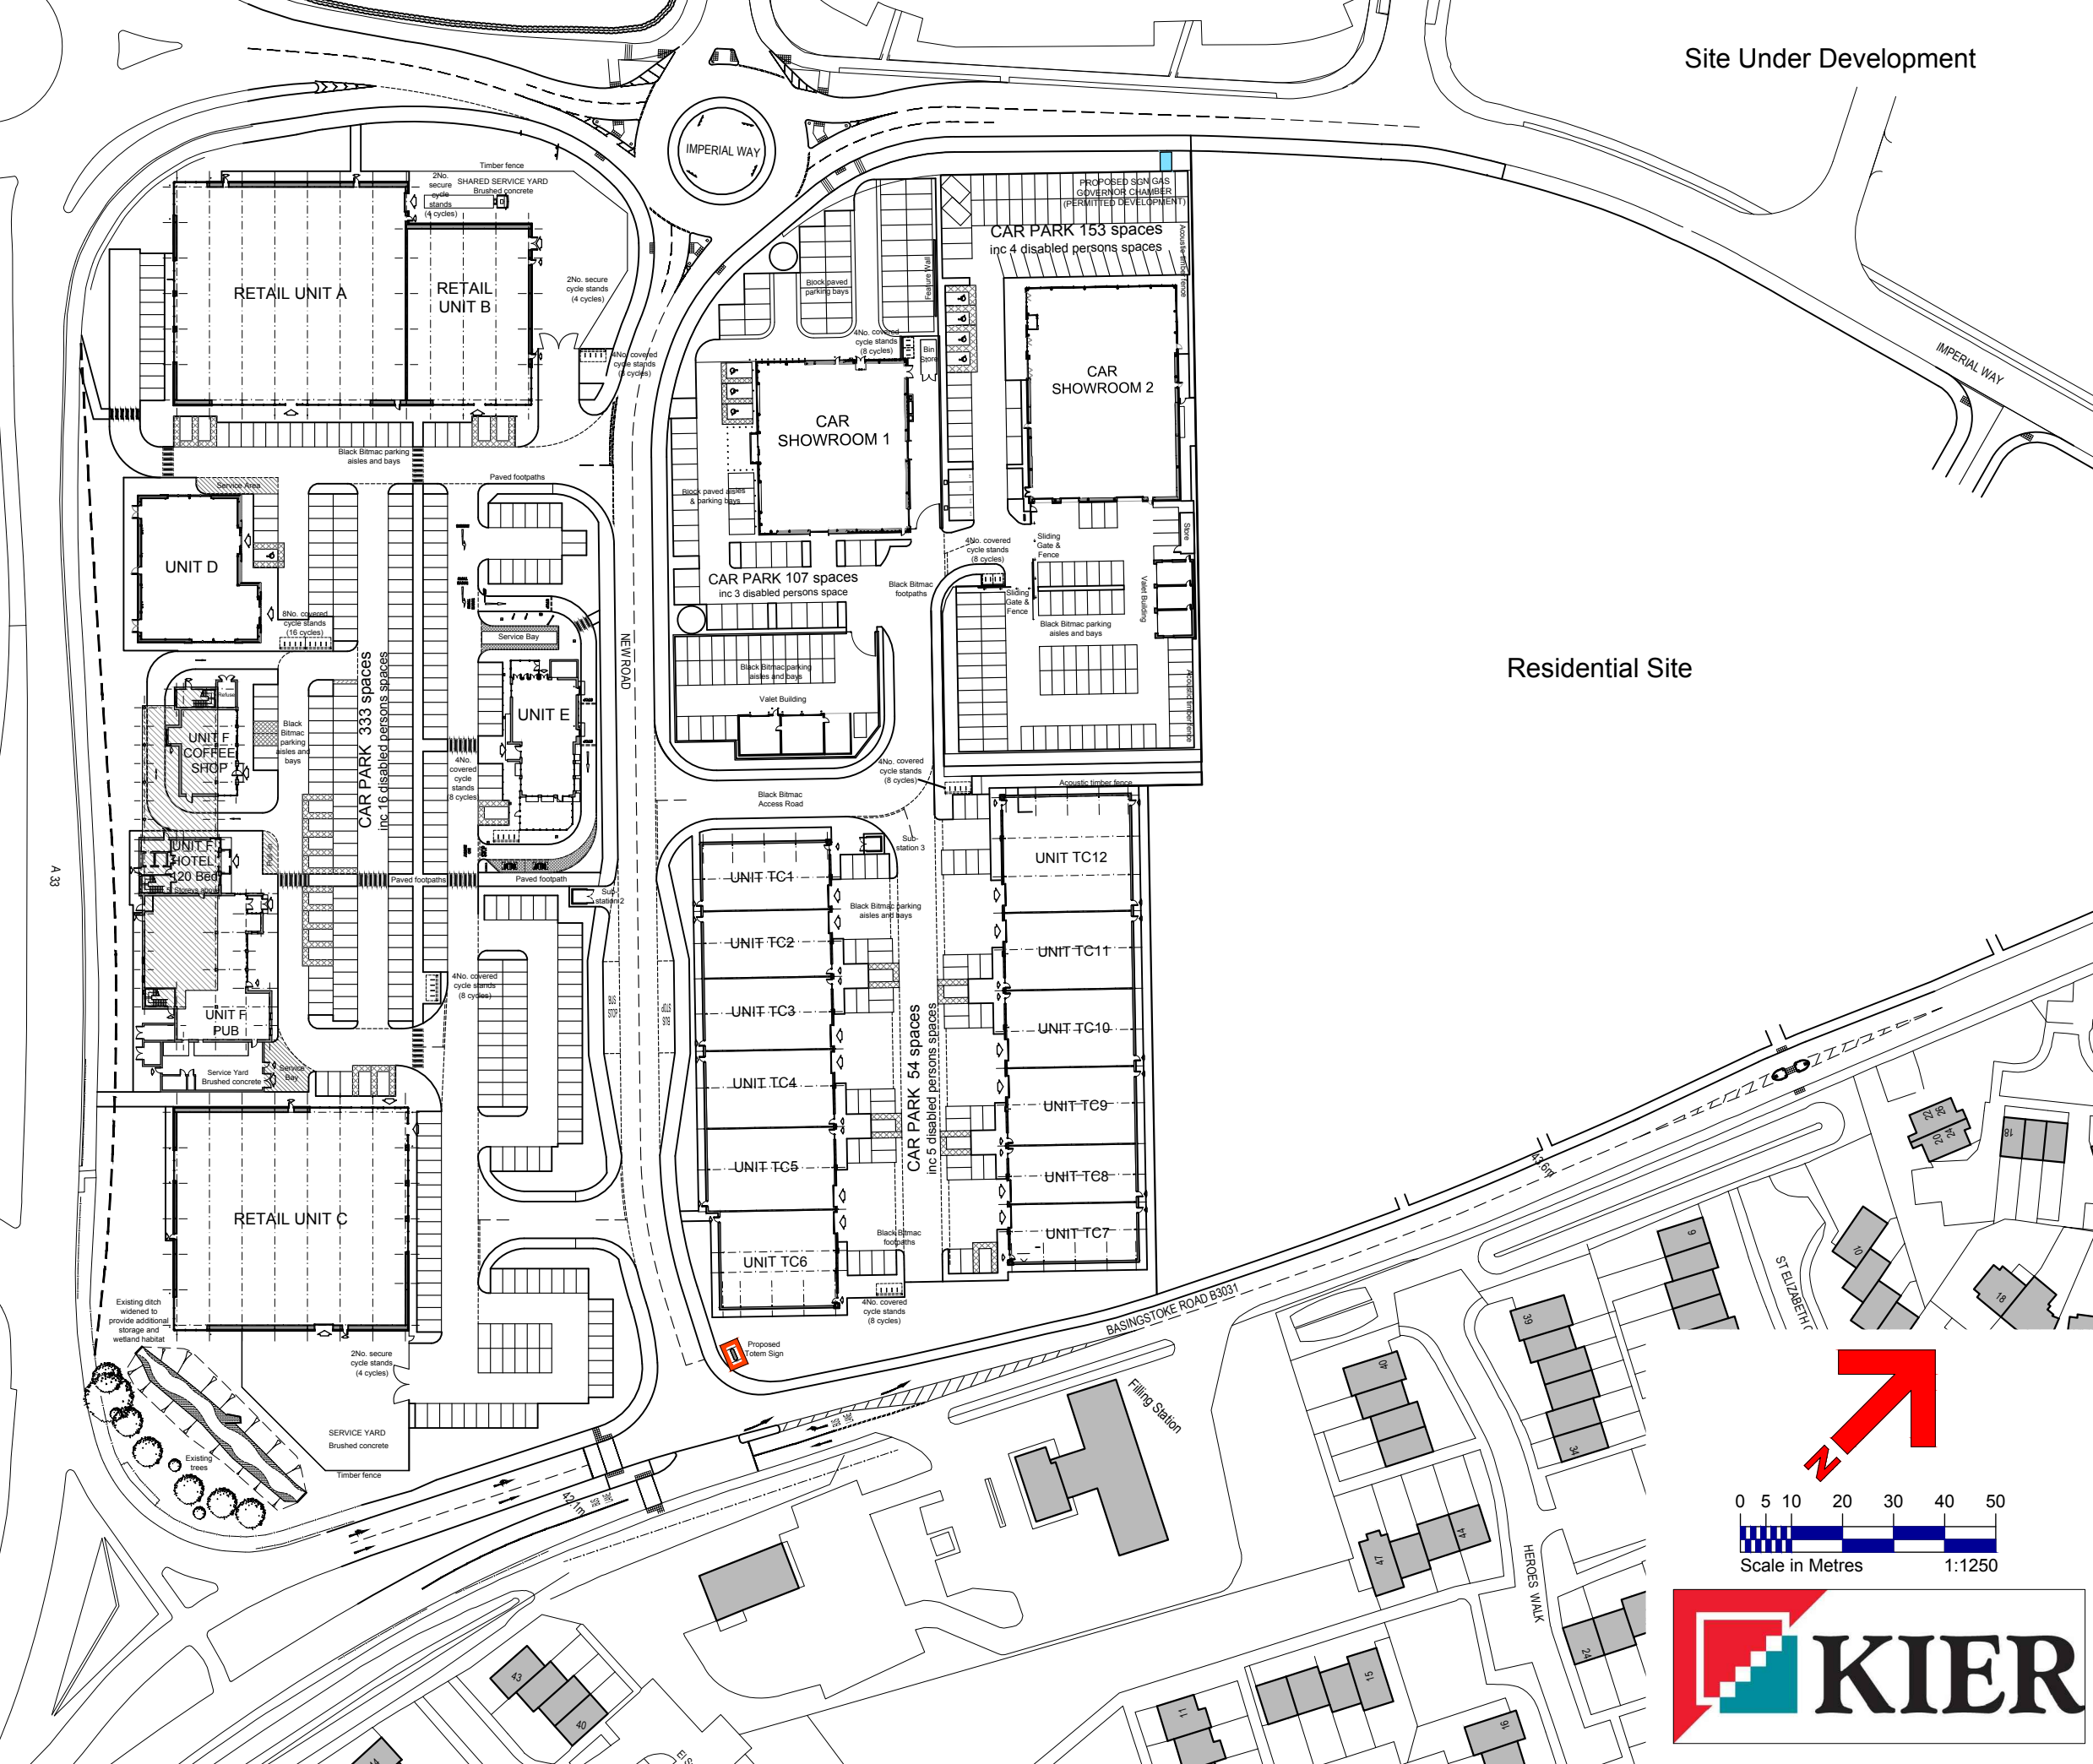

- NOTES
- 1 © Saunders Architects LLP
 - 2 Figured dimensions must be taken in preference to scaled dimensions and site dimensions are to be checked before work is put in hand
 - 3 This drawing has been compiled from Ordnance Survey data © Crown Copyright; information from Peter Brett Associates LLP, Reading
Drawing No.'s 28791/001/002, dated 08.01.14 & 326818-001-004E, dated 27.10.15;
Topographical Survey data provided by Greenhatch Group, Derby
Drawing No. 21122OGL Rev. 0, dated 06-14.11.14

A Totem Sign position adjusted to suit the size of the concrete base. 08.02.18

AMENDMENTS

SAUNDERS ARCHITECTS
COVENTRY SOUTHAMPTON

5th Floor Eaton House 1 Eaton Road Coventry CV1 2FJ
Telephone: 024 7622 0387 Email: email@saundersarchitects.co.uk
Saunders Architects is a trading name of Saunders Architects LLP
Registered in England & Wales Registered No OC307148

SITE LOCATION PLAN
Trade City Totem Sign

Proposed Development at
Worton Grange, Imperial Way
READING
for Kier Reading LLP

SCALE 1:1250 @ A3	
Drawn MJM	Date Jan 2018
DRAWING No 1894 - P- 337	REVISION A

