
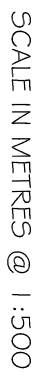
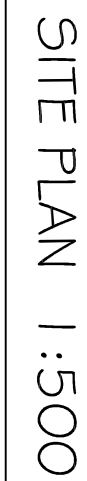
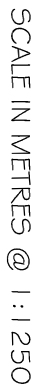


[illegible]

NEIGHBOURING HOUSE - No. 30

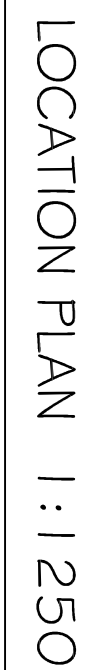

SCALE IN METRES @ 1:50

EXTERNAL WALLS - BRICKWORK TO MATCH

EXISTING

ROOF - LEAD EFFECT GRP FLAT ROOF FINISH

DOORS - SLIM STEEL FRAMED GLAZED DOORS

MAIN ROOF WINDOW & GLAZED ROOF WINDOWS.

AREAS
PROPOSED EXTENSION GROSS AREA = 16.3m²
DEMOLISHED UTILITY ROOM GROSS AREA = 6.6m²
GROSS INCREASE IN FLOOR AREA = 9.7m²

REVISION A - 26/06/16 - Rear projection reduced to align with neighbours extension.

Project: Proposed single storey rear extension and internal alterations

Location: 28 Eastern Avenue,

Client: Mr & Mrs B. Jenner.

ANTHONY LITCHFIELD
ARCHITECTURAL CONSULTANT

TELEPHONE : 01256 862050

MOBILE: 07702 246456

EMAIL: anthonyitchfield@yahoo.co.uk

Date: Feb 2018

Drawn: A. Litchfield

Scale: 1:50 @ A2

DRAWING NO:
0118-02/104