




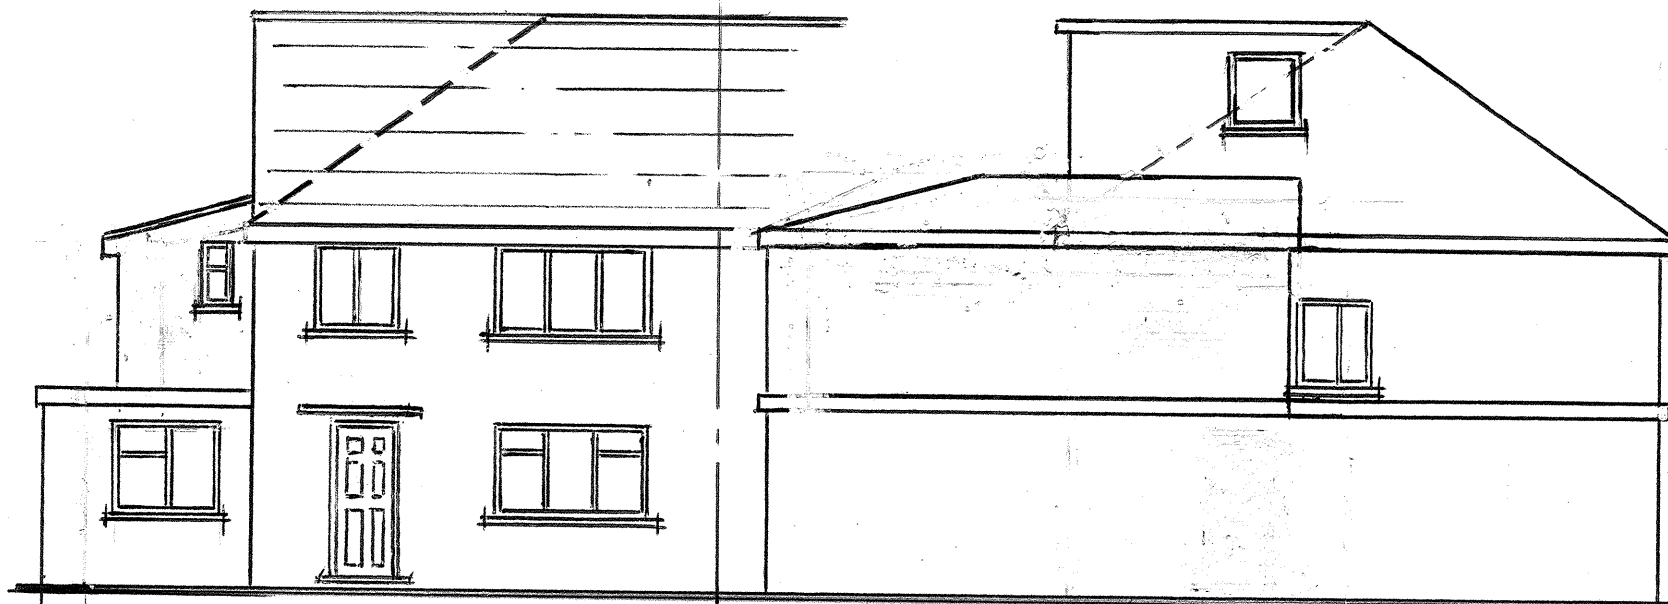

Proposed Front Elevation

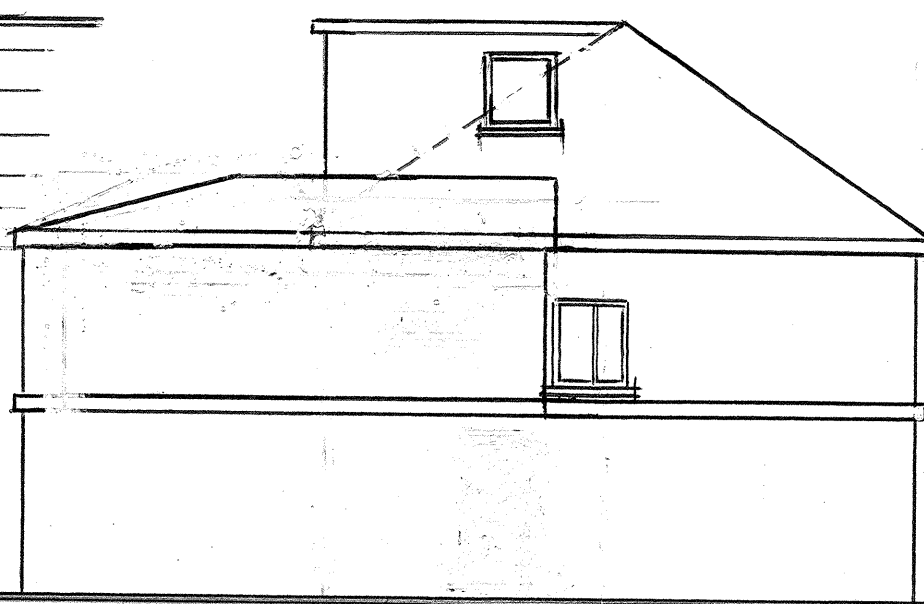


Proposed Side Elevation

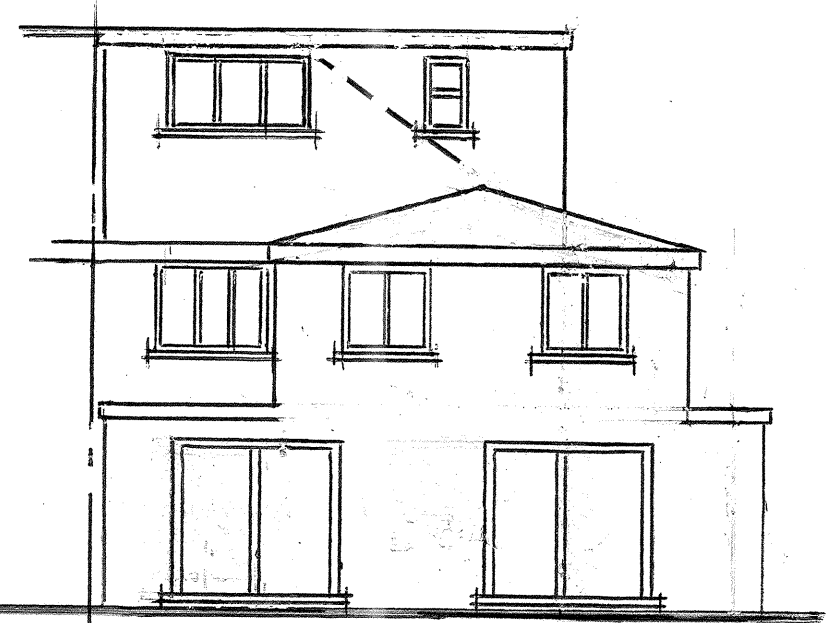


Proposed Rear Elevation


0 1 2 3 4 5m.
Scale bar 1:100

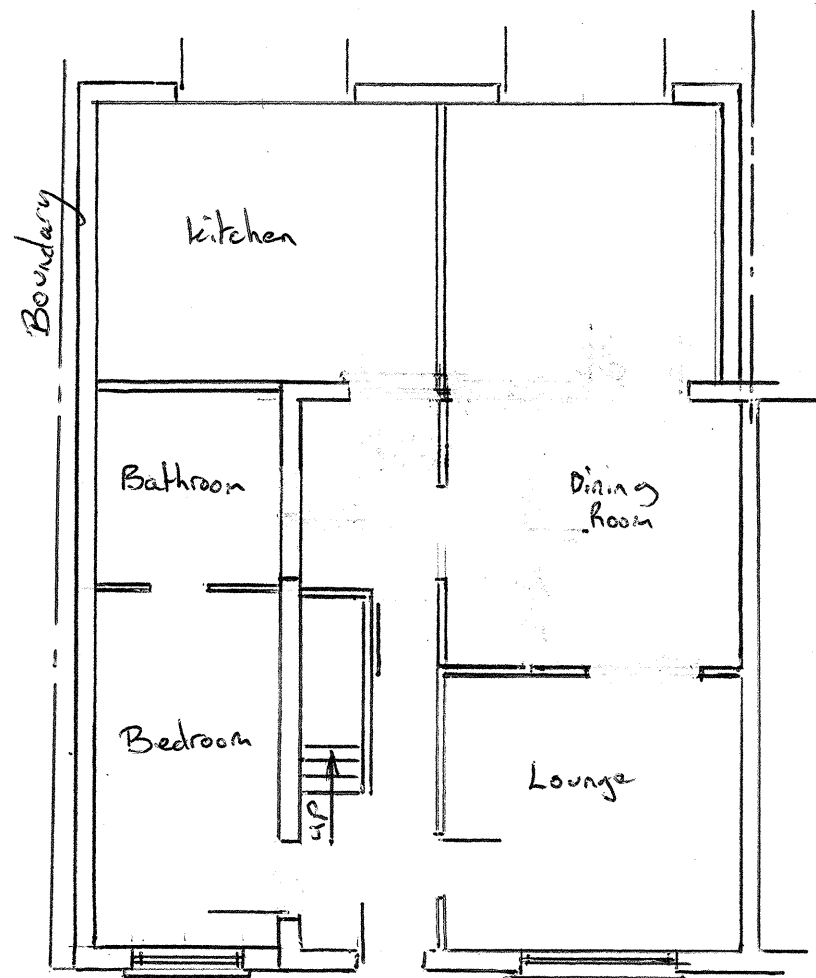

Proposed Ground Floor Plan

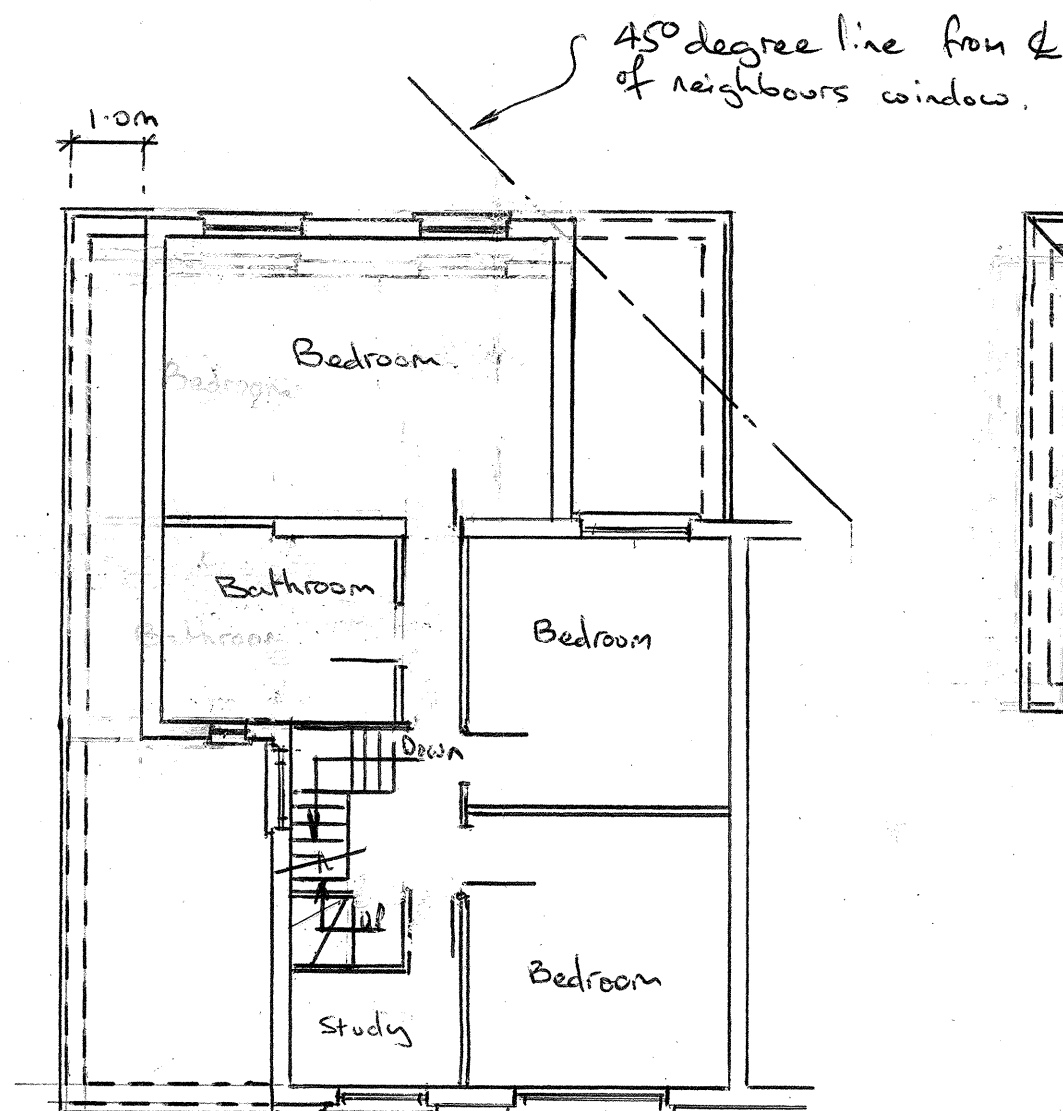

Proposed First Floor Plan

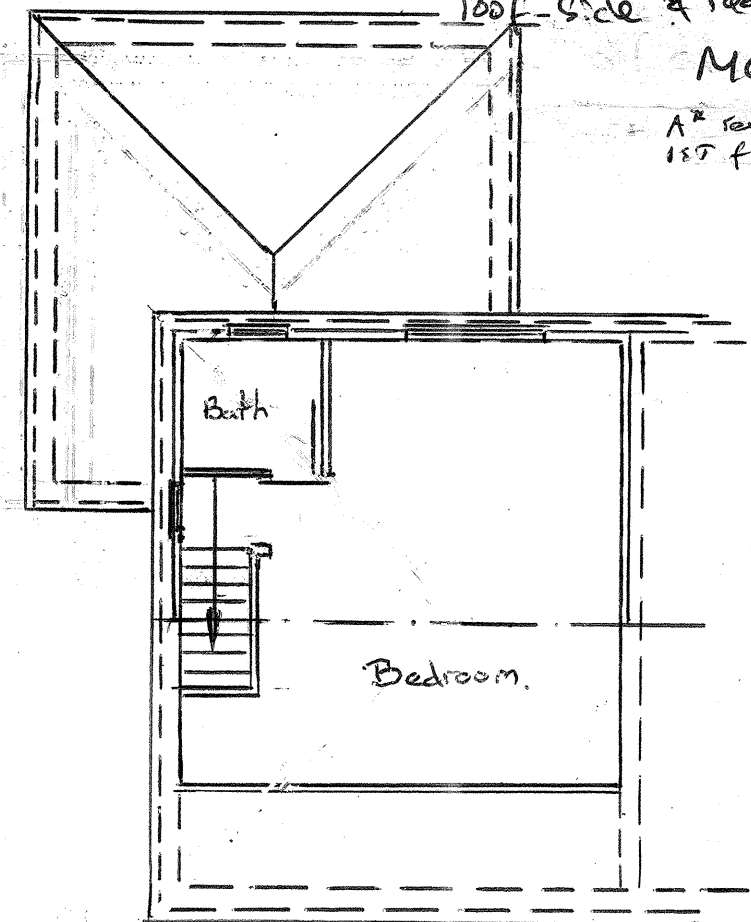

Proposed Second Floor Plan

MR U. Hassan,
47, Spencer Road
Reading RG2 8TP 1:100
3/18.
Proposed two storey pitched
Roof - Side & rear extension
ME/2500/01A
A* rev 26/3/18.
1st flr revised.