



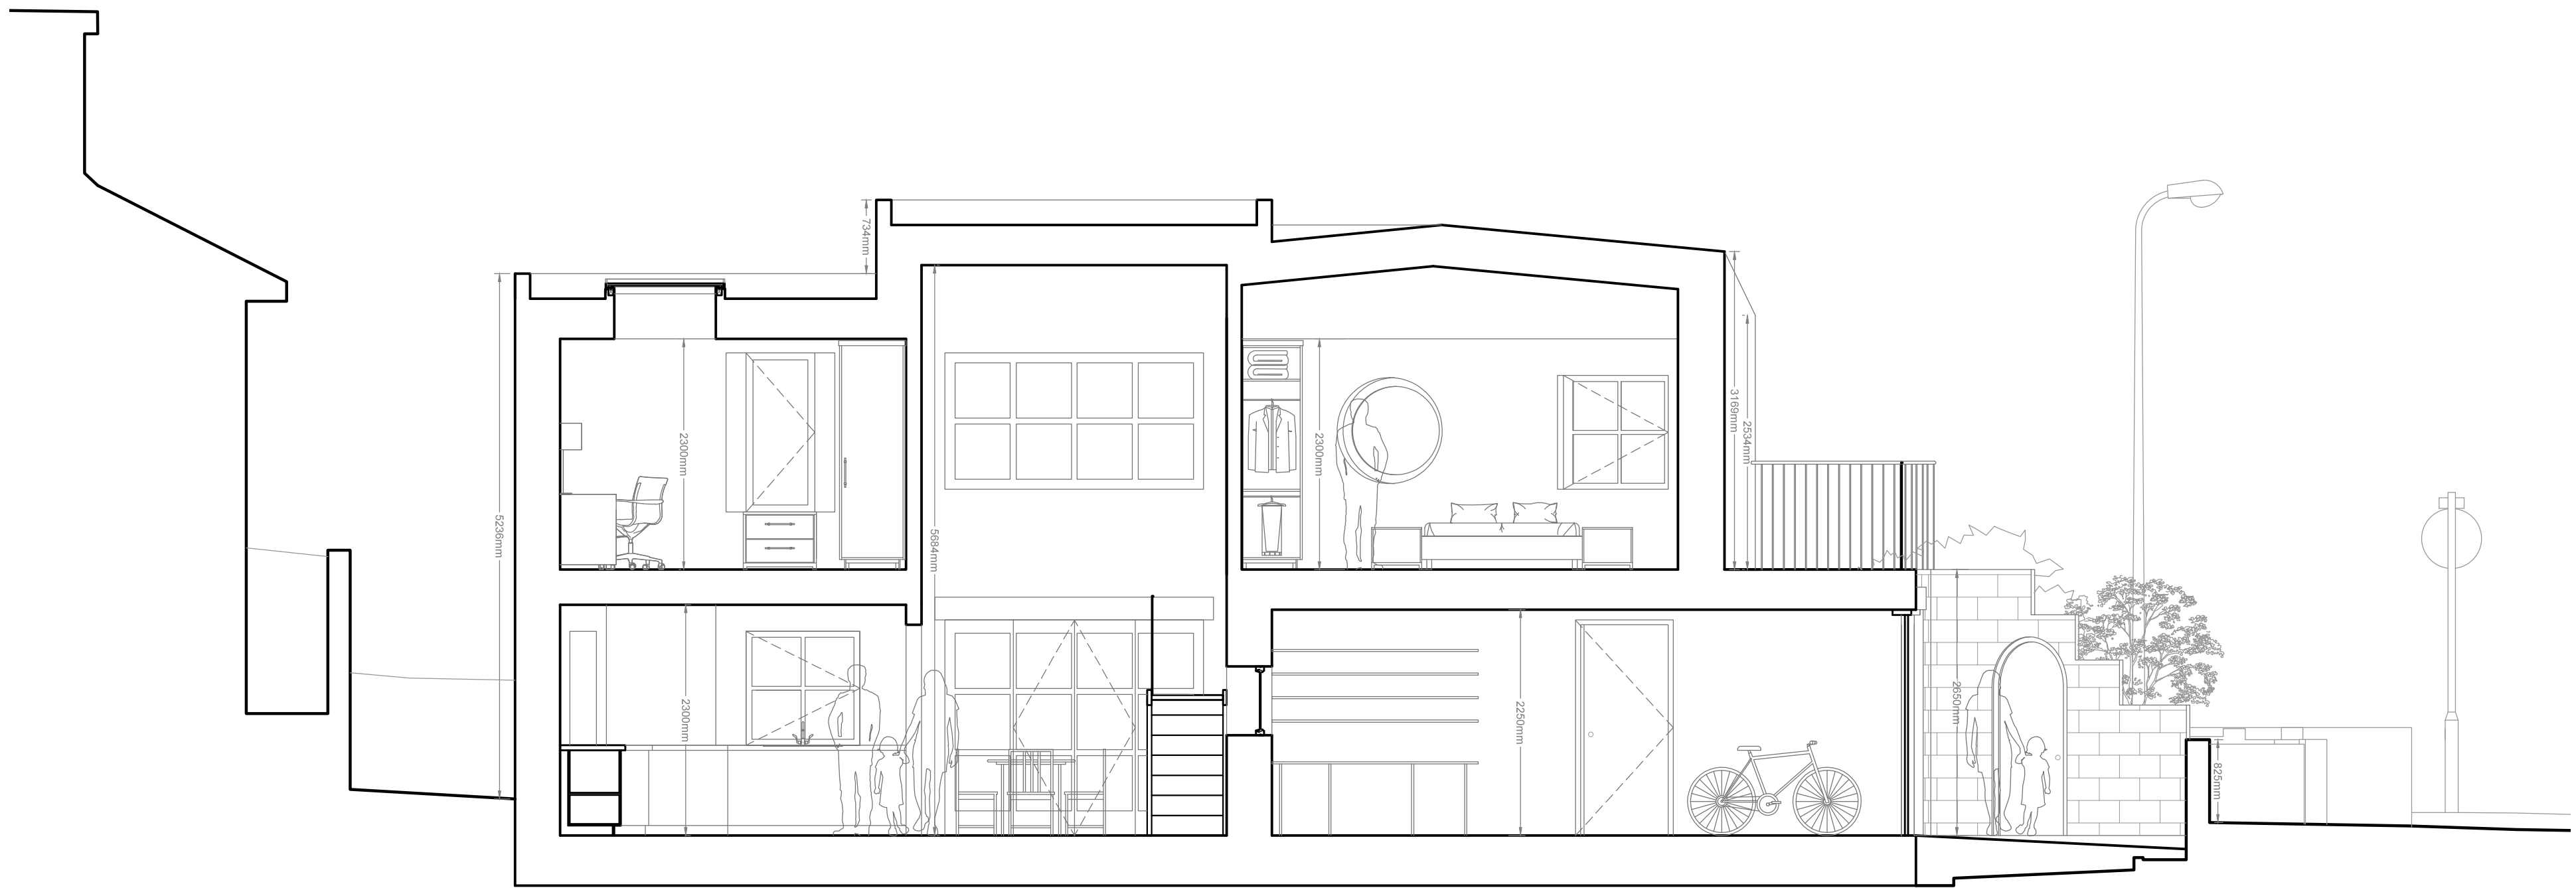

Proposed Section AA

Scale: 1:100

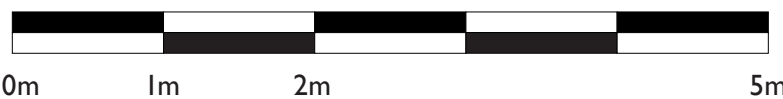


Notes

All dimensions are in millimetres unless noted otherwise.
All levels are in metres above ordnance datum unless noted otherwise.
This drawing must be read in conjunction with all other relevant drawings and specifications from the architect and other consultants.
All specified materials and products to be "equal or approved" and installed in strict accordance with written instructions from the manufacturer.
All setting out to be confirmed on site prior to construction, and any discrepancy must be immediately reported to the architect.

Key

B	07/03/2018	Planning Application	MK	CS
A	06/01/2018	Pre-App Issue	MK	CS
Revision	Date	Description	Drawn	Audited

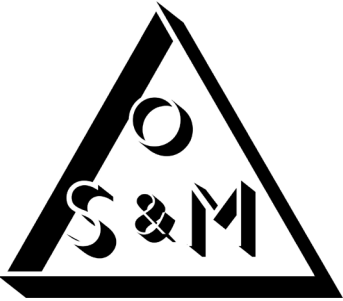

© Office S&M LLP
18 Ashwin Street
London
E8 3DL
office@officesandm.com
www.officesandm.com

Project Name	Project No.	Date Created
XCK Mansions	17112	09/10/2017
Drawing Name	Drawing No.	Revision
Proposed Section AA	17112_D(00)_200	B
Status	Scale	North
Planning	1:50 at A1 1:100 at A3	