The copyright of this drawing is vested with Corstorphine + Wright Ltd and must not be copied or reproduced without the consent of the company.

Figured dimensions only to be taken from this drawing.
All contractors must visit the site and be responsible for checking all setting out dimensions and notifying the architect of any discrepancies prior to any manufacture or construction work.

NOTES:

100m 0
Scale Bar 1:1250

Extent of Application
Extent of Applicant Ownership

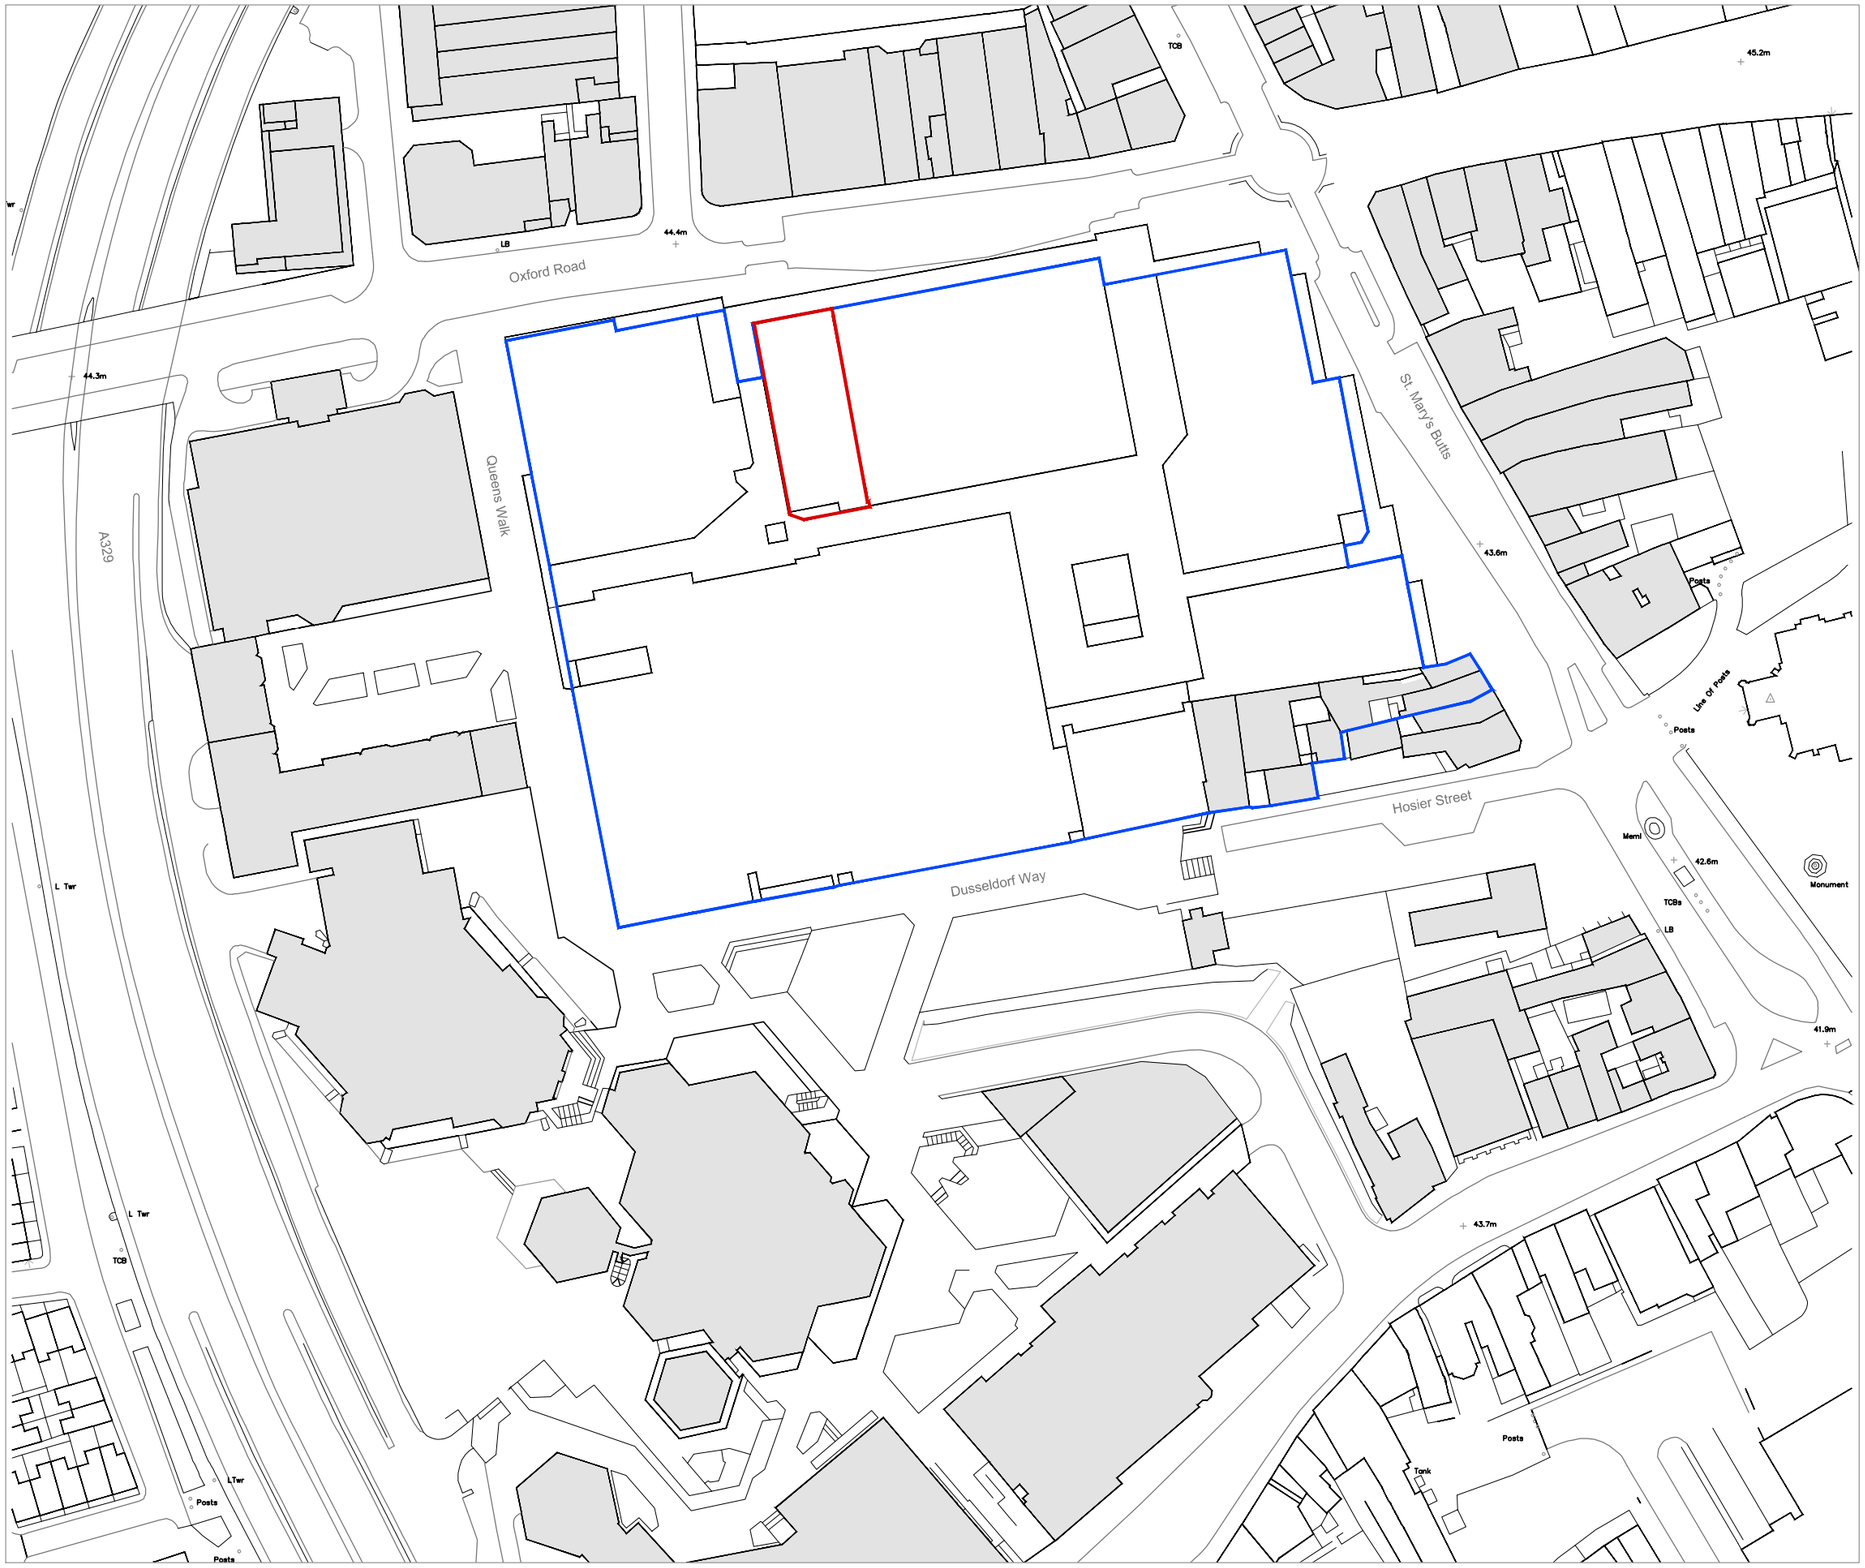

Site Location Plan
Scale 1:1250

REV	DATE	NOTES	
P-01	29.05.18	Notes amended for planning purposes	PT

PLANNING

Client
INCEPTION (READING) SARL

Project
BROAD STREET MALL
READING

Drawing Title
EXISTING
UNIT 55-56
SITE LOCATION PLAN

Drawn	Checked	Paper Size	Scale	Date
EH	PT	A3	1:1250	APR 2018

Project No.	Drawing No.	Revision
15116	0371	P-01

CORSTORPHINE +WRIGHT ARCHITECTS
Brook Hall ■ Brook Street ■ Warwick ■ CV34 4BL
t 01926 658444 ■ w www.corstorphine-wright.com