



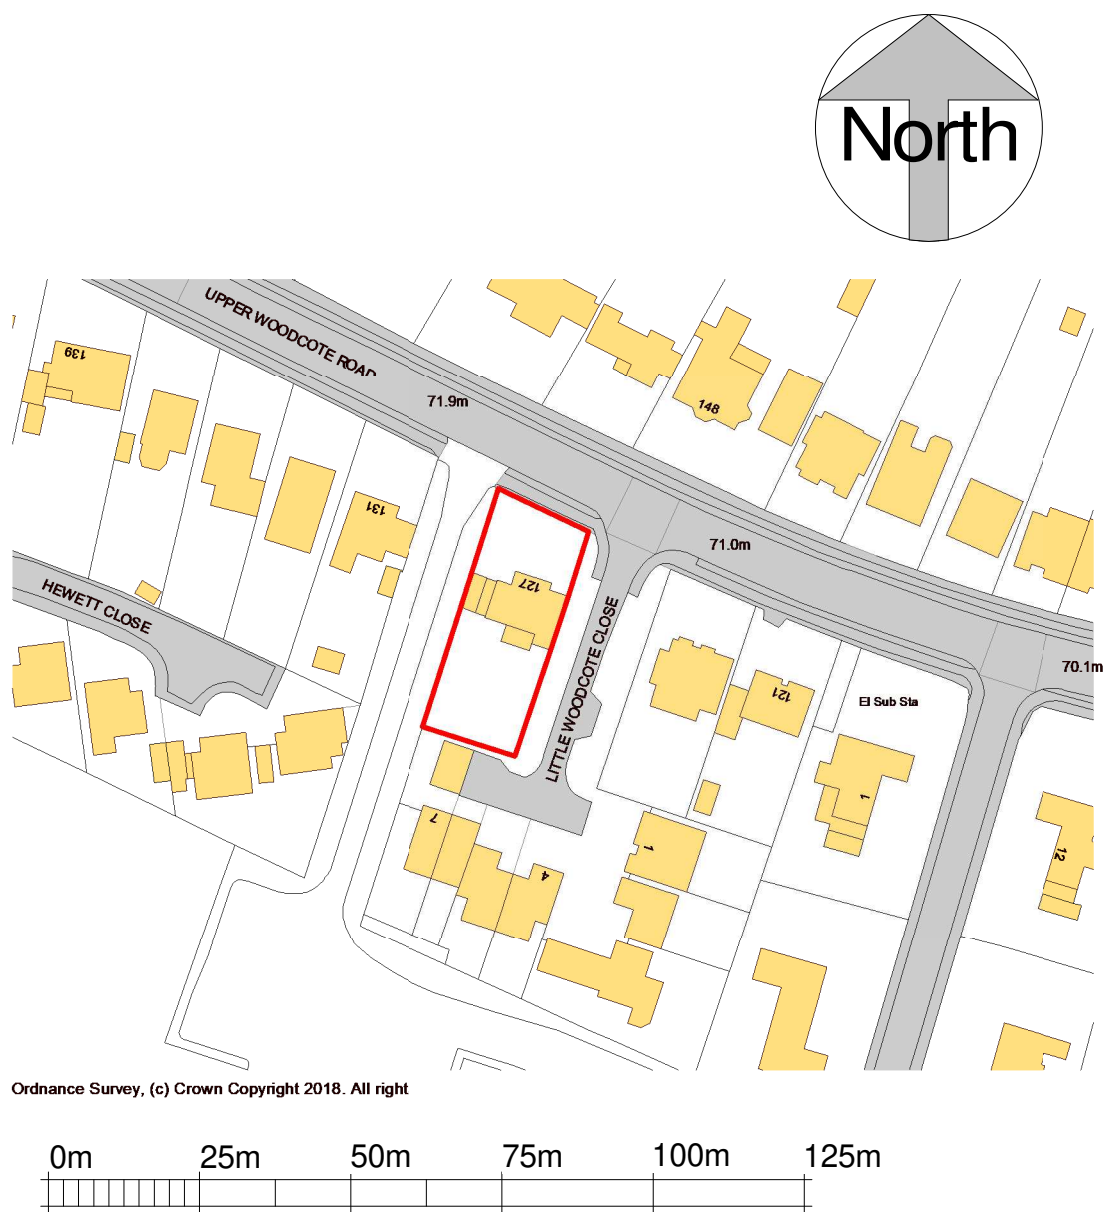

1 04. Location plan
1 : 1250

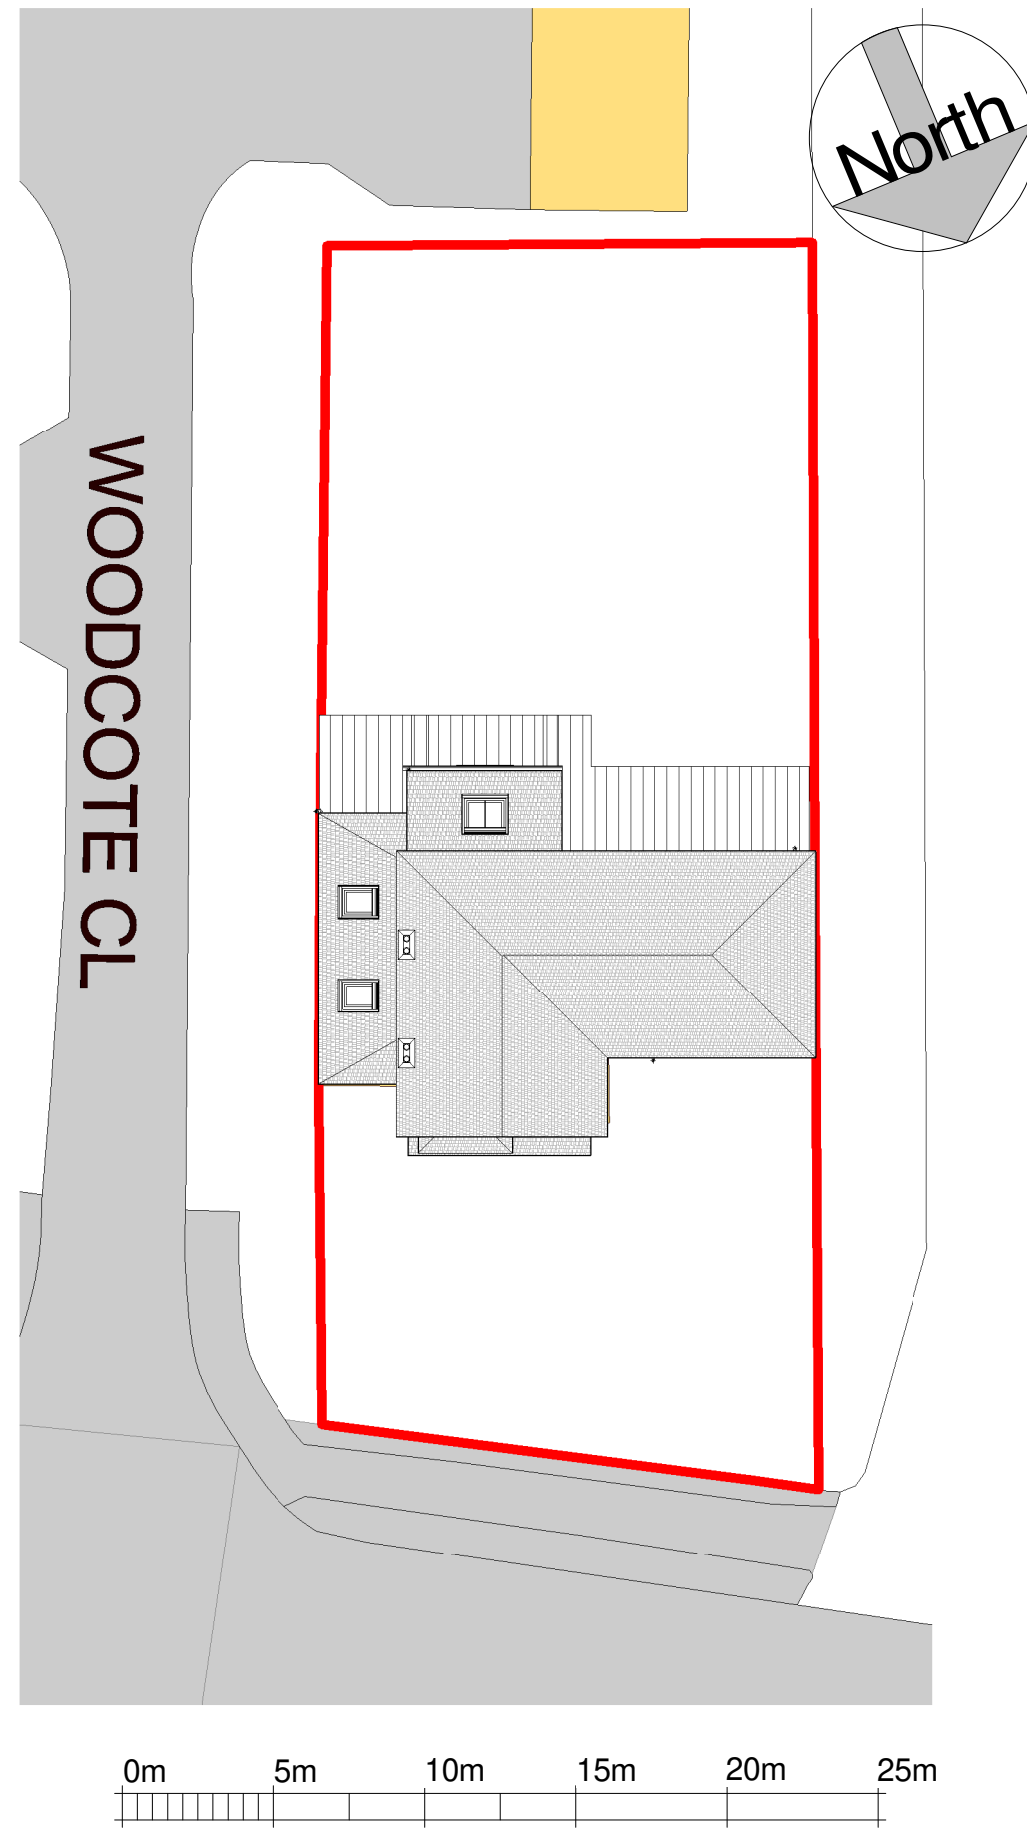

2 04. Site plan
1 : 250

THIS DRAWING IS SUBJECT TO COPYRIGHT & REMAINS THE PROPERTY OF DESIGN WORK STUDIOS. IT MUST NOT BE RE-PRODUCED EITHER PARTIALLY OR FULLY, WITHOUT THE WRITTEN CONSENT OF DESIGN WORK STUDIOS. DRAWING SCALES ARE FOR INDICATION ONLY AND SHOULD NOT BE USED TO ACCURATELY DEPICT ACTUAL OR DESIGNED CONDITIONS. ©2018 DESIGN WORK STUDIOS. ALL RIGHTS RESERVED.

REV	DATE	DESCRIPTION

STATUS
Planning

CLIENT **Heidi Vietz**
ADDRESS **127 Upper Woodcote Road, Reading, RG4 7LB**

 **Design Work Studios Ltd.**

The White Building
33 Kings Road
Reading
RG1 3AR

info@designworkstudios.co.uk
www.designworkstudios.co.uk

DRAWING BY **DDA**
CHECKED BY **PT**
SCALE **As indicated @ A3**
DATE **19.04.2018**

DWG # **1184-00** **EX** REV

TITLE
SITE PLAN AND LOCATION PLAN

EXISTING