


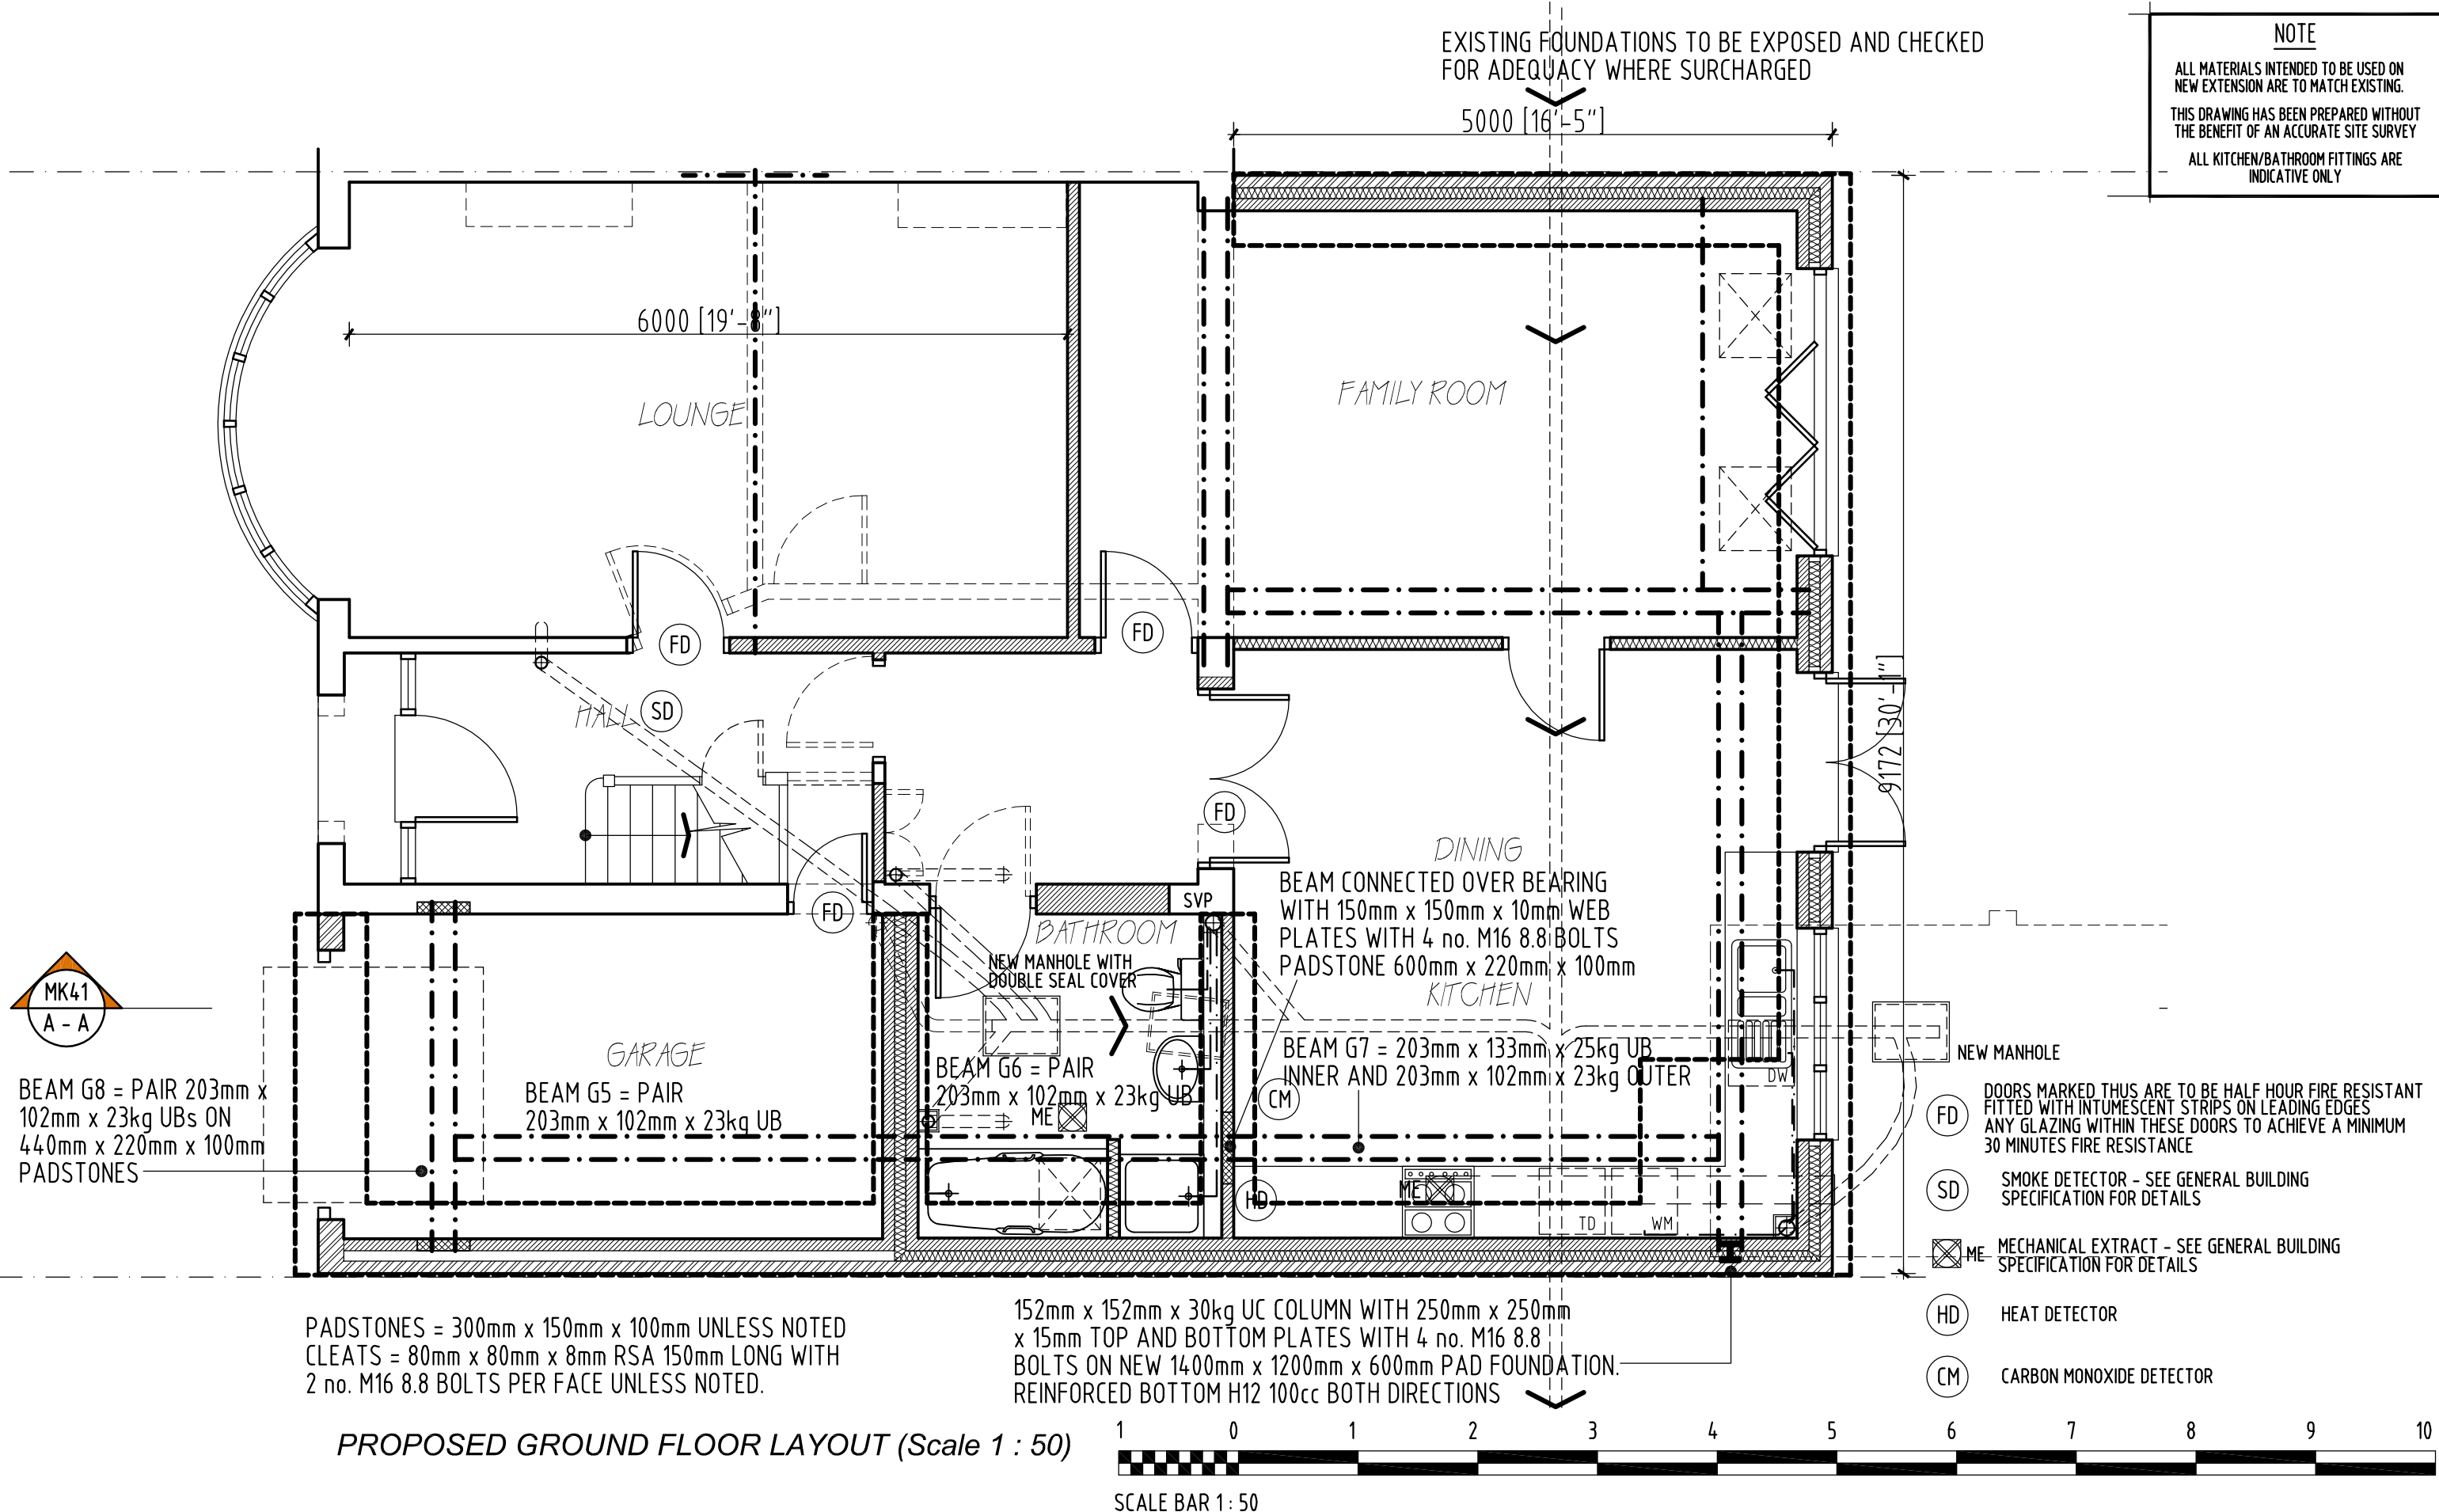

NOTE

ALL MATERIALS INTENDED TO BE USED ON NEW EXTENSION ARE TO MATCH EXISTING.

THIS DRAWING HAS BEEN PREPARED WITHOUT THE BENEFIT OF AN ACCURATE SITE SURVEY

ALL KITCHEN/BATHROOM FITTINGS ARE INDICATIVE ONLY

	RICHARD FENN DESIGNS LIMITED 11 HARRIER CLOSE, WOODLEY, READING, BERKSHIRE. RG5 4PE. Telephone READING (0118) 9691684 E-Mail : rfdl@ntlworld.com	PROPOSED TWO STOREY SIDE/REAR EXTENSION, SINGLE STOREY SIDE/REAR EXTENSION. LOFT CONVERSION WITH NEW REAR DORMER WINDOW AND NEW GARDEN OUTBUILDING TO THE REAR OF 26 BAYDON DRIVE, READING, BERKSHIRE for MR KHAN.	PROPOSED GROUND FLOOR LAYOUT		DRAWING No. MK.31
			REVISIONS REV.G. LAYOUT REVISED AT CLIENTS REQUEST 3rd AUGUST 2018		REVISION
			DATE JULY 5th 2016	SCALE 1 : 50	G