


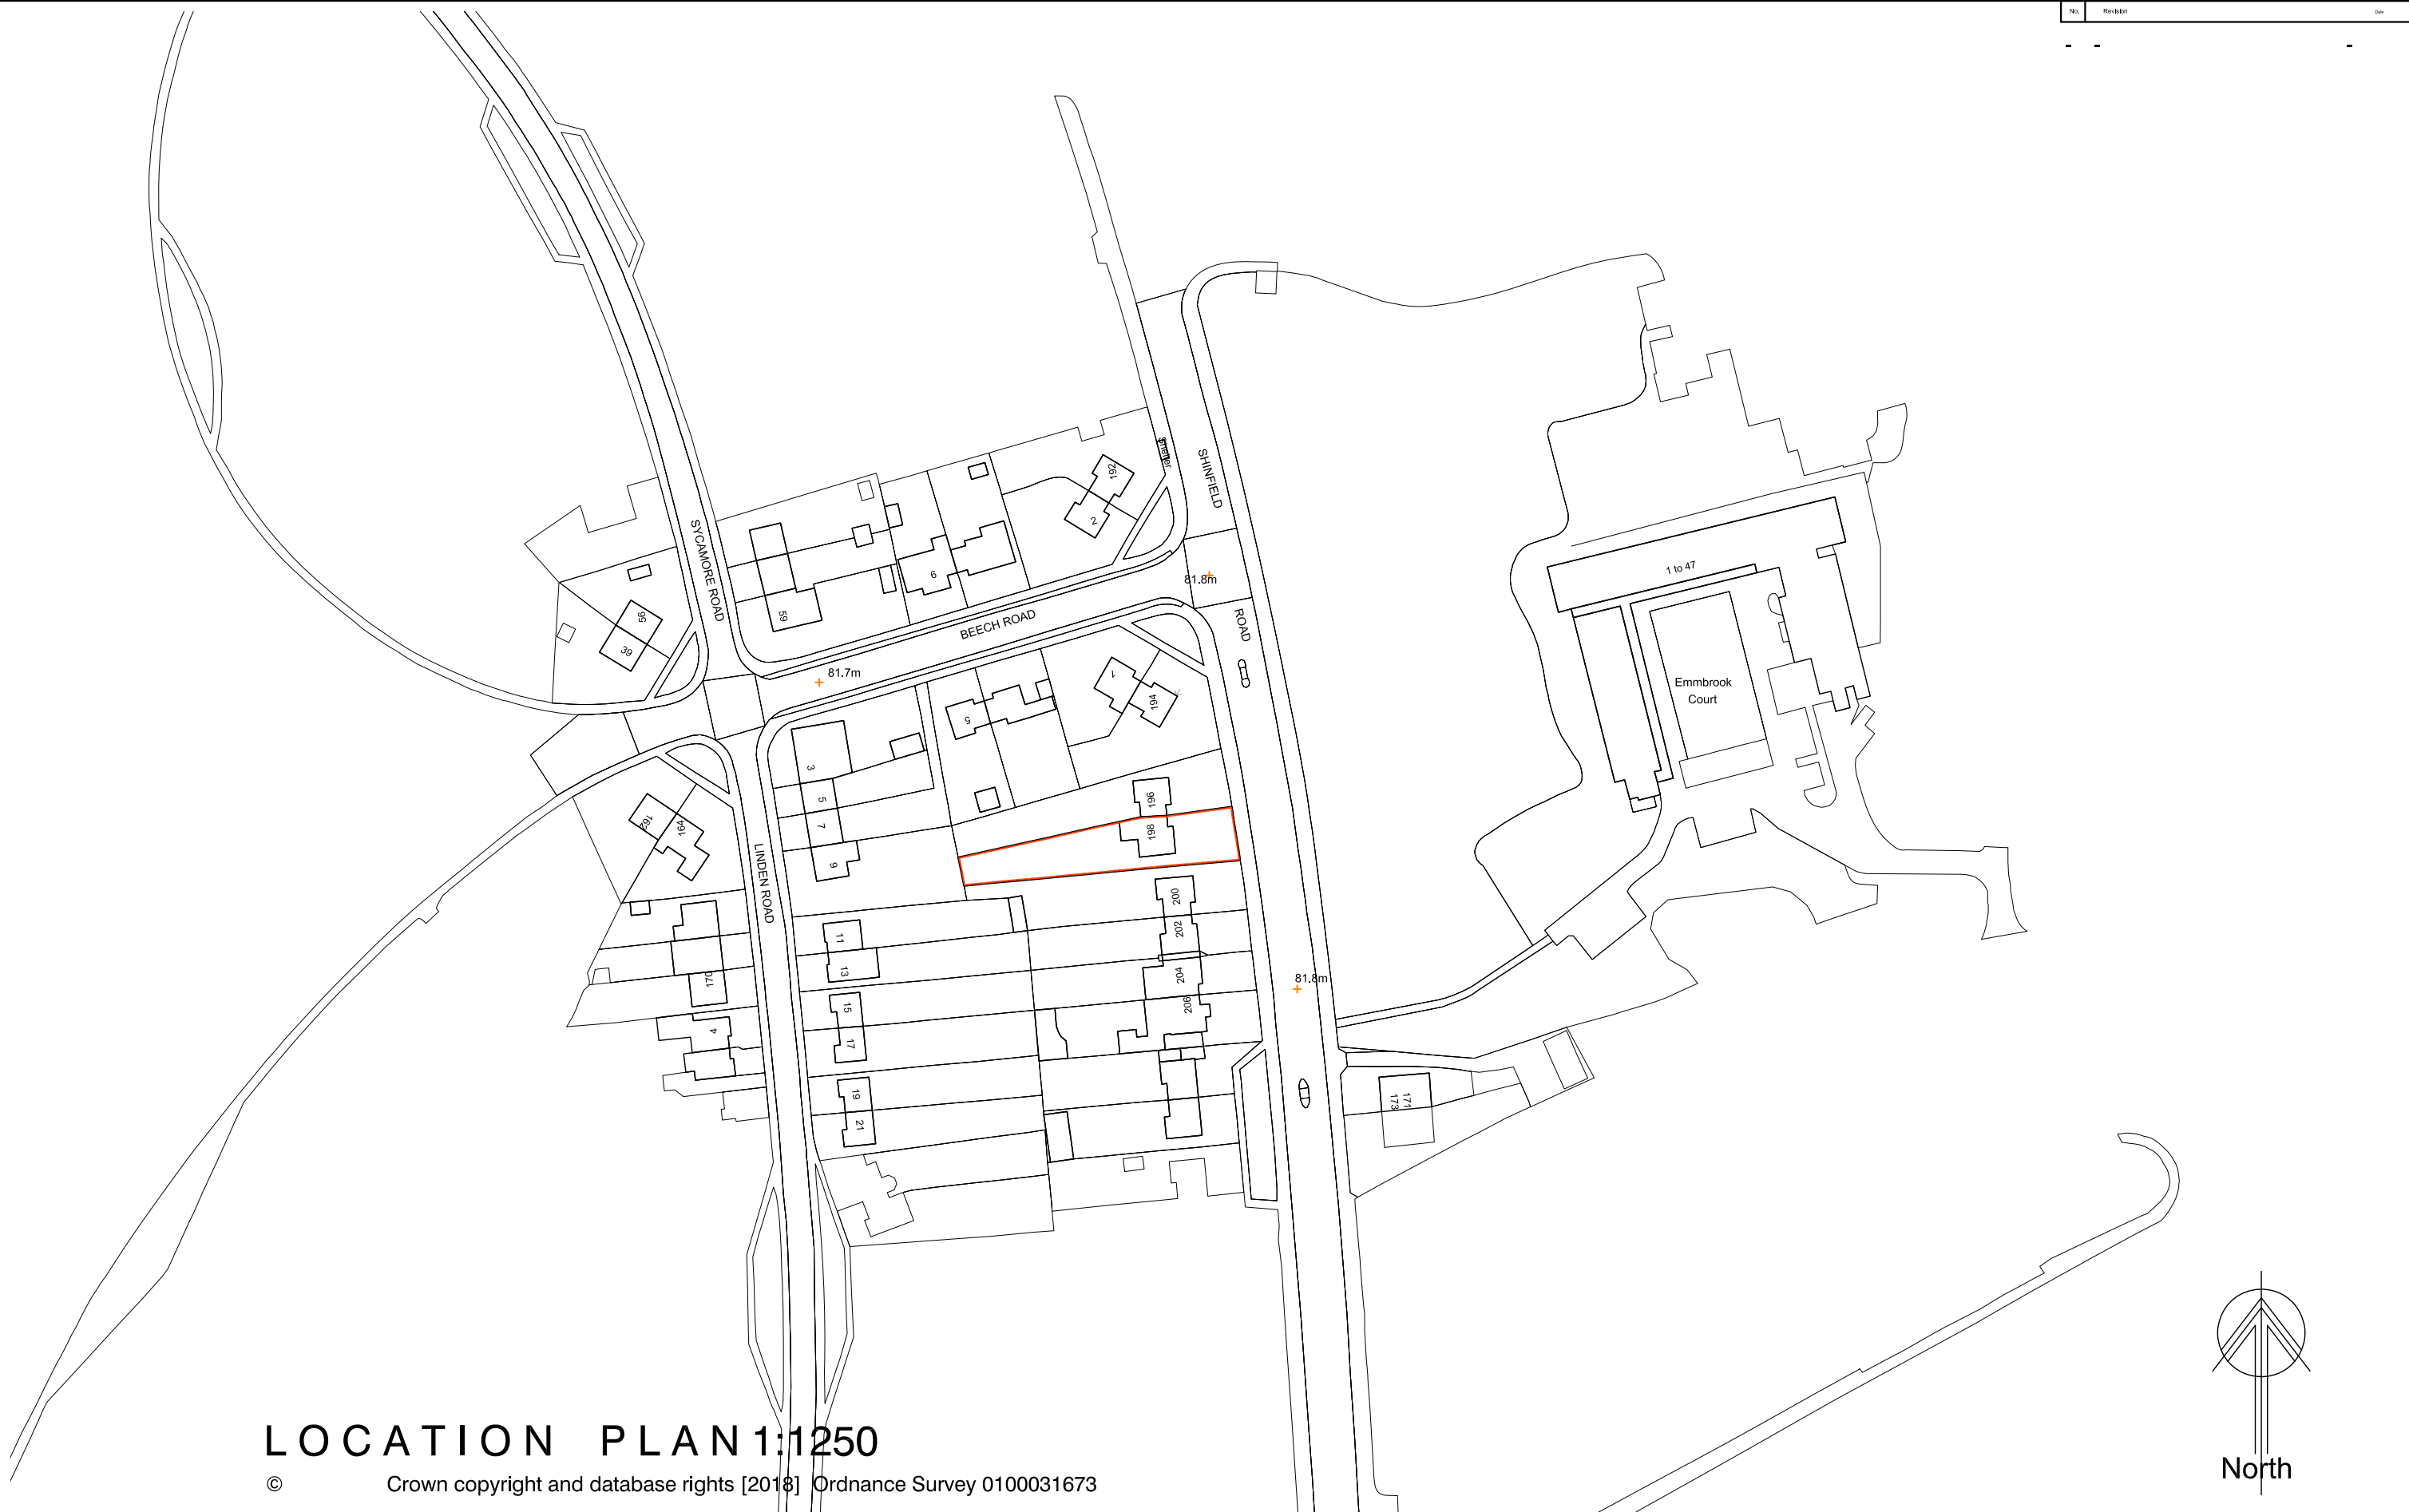


LOCATION PLAN 1:1250

© Crown copyright and database rights [2018] Ordnance Survey 0100031673



RAMMURTI DESIGN LTD
 ARCHITECTURAL & PLANNING SERVICES
 268 TILEHURST ROAD, READING RG30 2NE
 TEL/FAX: 01189510628 MOB: 07799883574

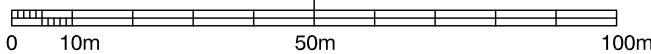

Proposed Single storey Rear Extension to existing house
 at 198 Shinfield Road, Reading
 for Mr & Mrs Das

SITE LOCATION PLAN

Scale: as shown
 Date: Sept 2018

SR198:002 Rev -