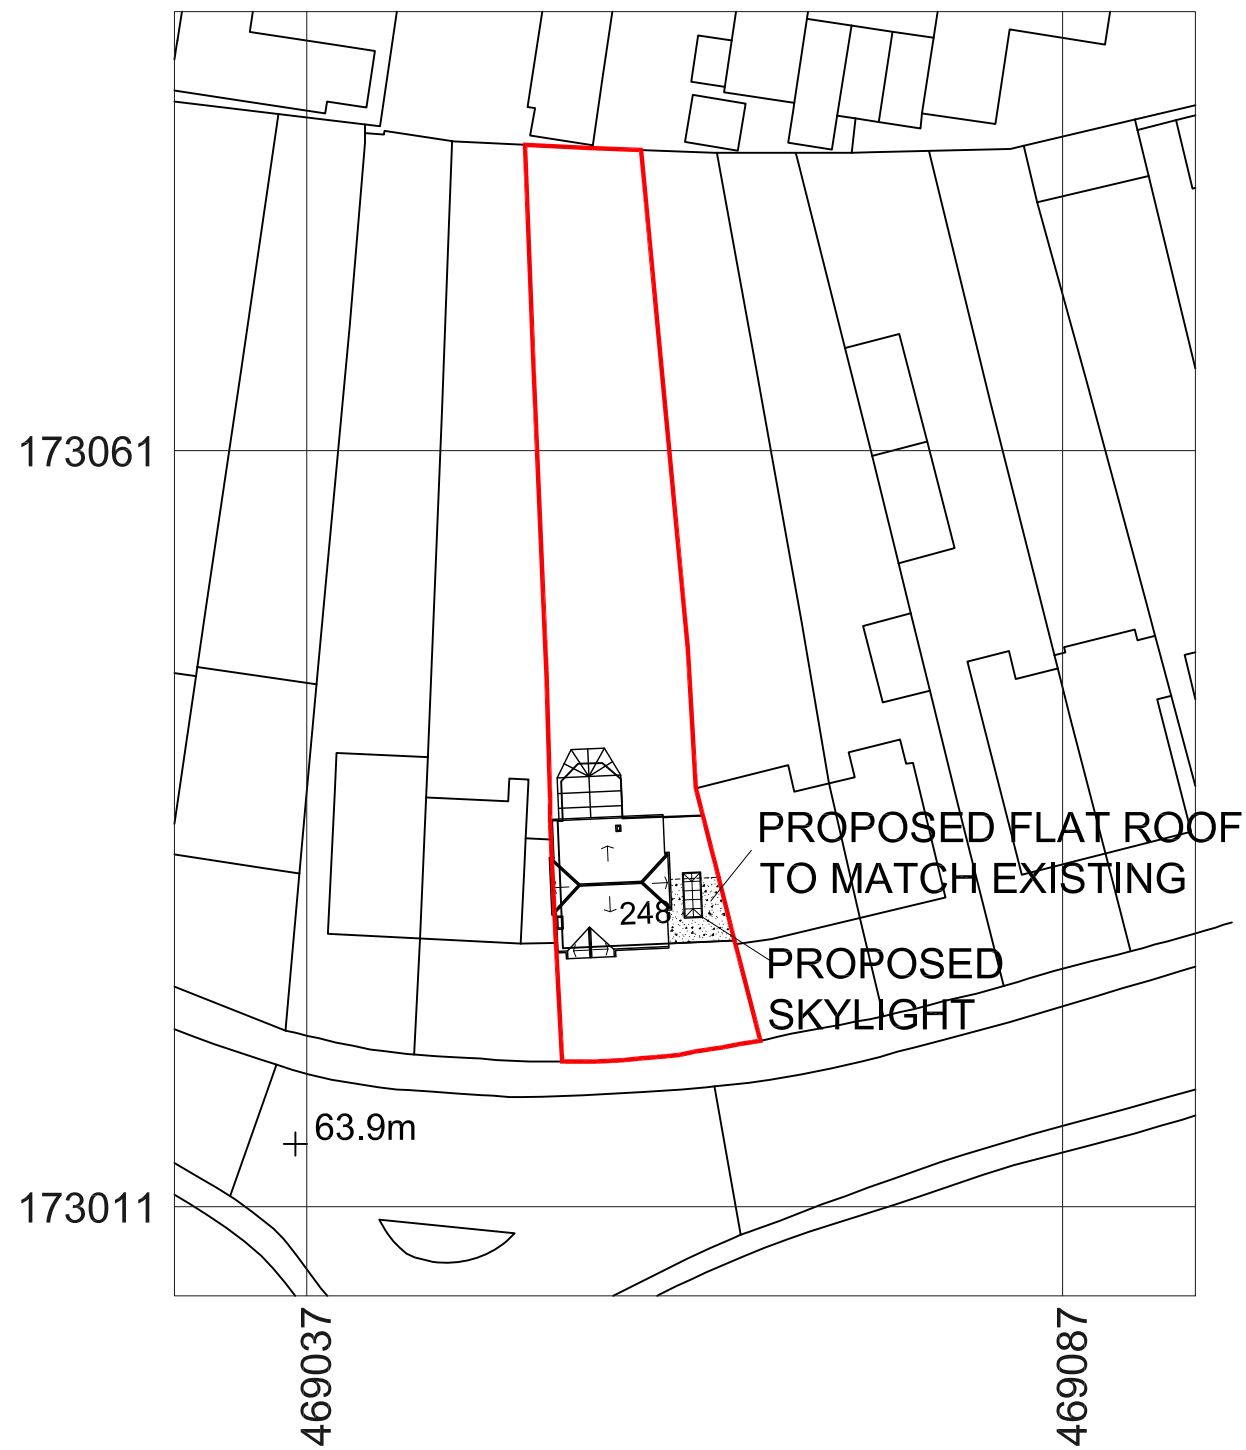


STAAC ©

1A Fairlight Road  
Eastbourne  
BN22 7NY

t: 01323 325354  
t: 01932 506111  
e: ashley@staac.co.uk  
e: planning@staac.co.uk

NOTES:

This drawing is to be read in conjunction with  
all relevant Architects and Engineers drawings  
Only figured dimensions are to be used for  
construction  
All dimensions are to be verified on site prior to  
work commencing

| No.               | Description                                         | Date |
|-------------------|-----------------------------------------------------|------|
|                   |                                                     |      |
| Client:           | Eric Lee                                            |      |
| Address:          | 248 Tilehurst Road,<br>Reading, Reading<br>RG30 2NE |      |
| Project:          | Garage Conversion                                   |      |
| Drawing<br>title: | Block Plan                                          |      |
| Project No        | 18097                                               |      |
| Date              | 27-09-18                                            |      |
| Drawn by          | IA                                                  |      |
| Drawing No        | BP01                                                |      |
| Scale1:500@A3     |                                                     |      |