


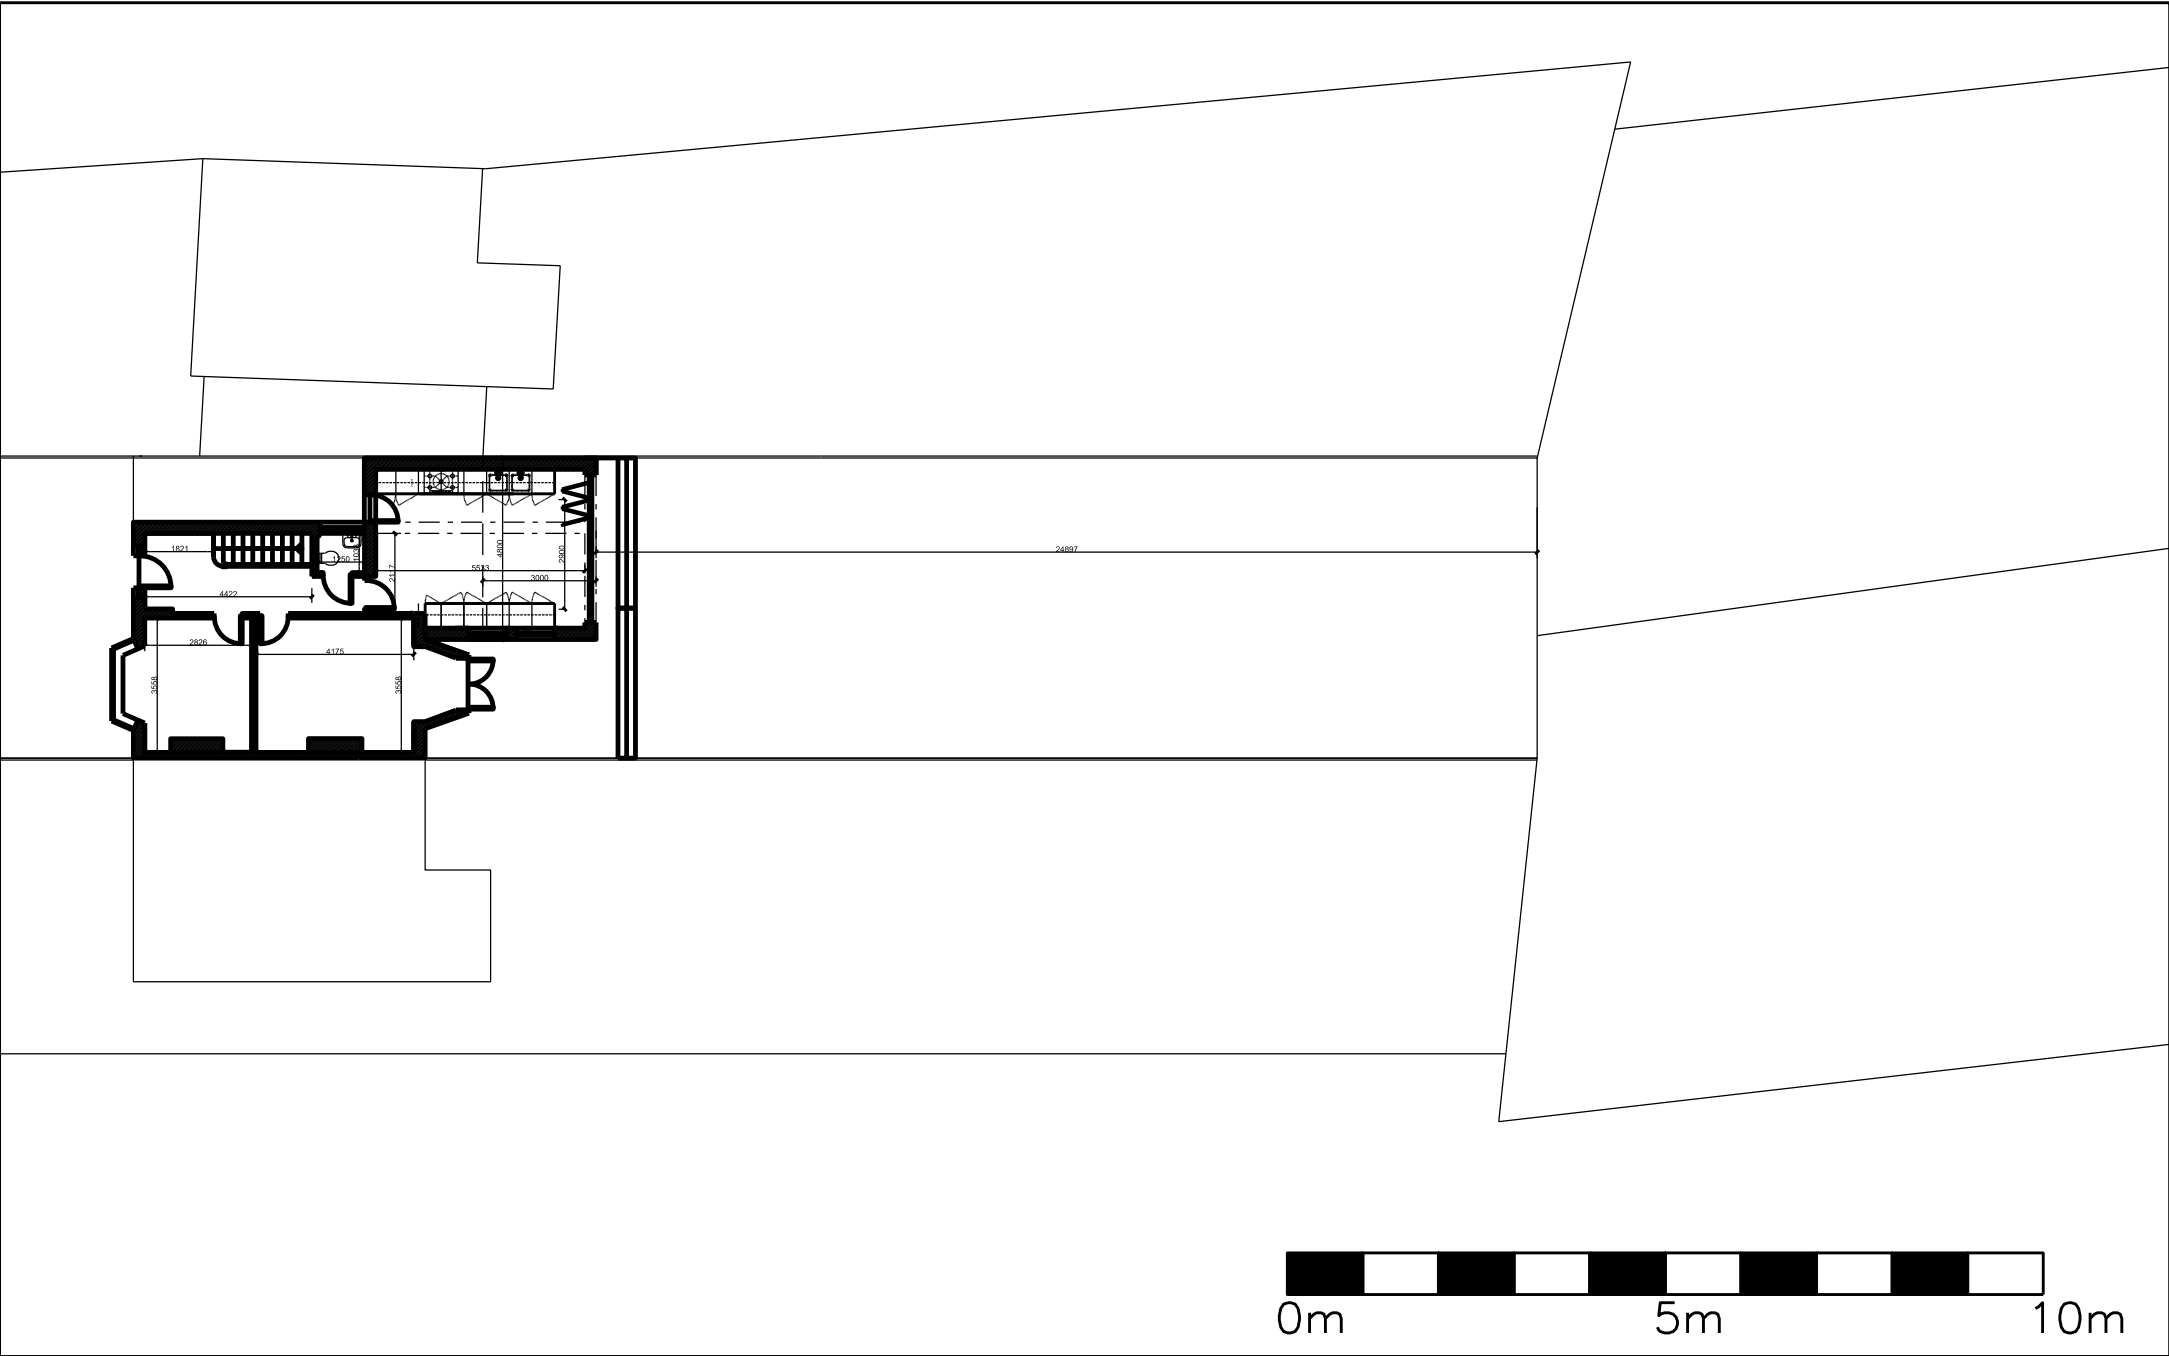

Note: 1. Furniture is shown only Indicative 2. Drawing must not be scaled	Description	272 Tilehurst Road RG30 2NE			Clients: Mr Kevin Holness		
					Architects: Debbie Flevotomou Architects		
		DATE	SCALE	PROJECT no	TITLE	DRAWING no	REVISION
		30/07/2018	1:200 @ A4	1117	Proposed Block Plan	08	00