


Office 1.09, 9 Greyfriars Road
Reading, RG1 1NU

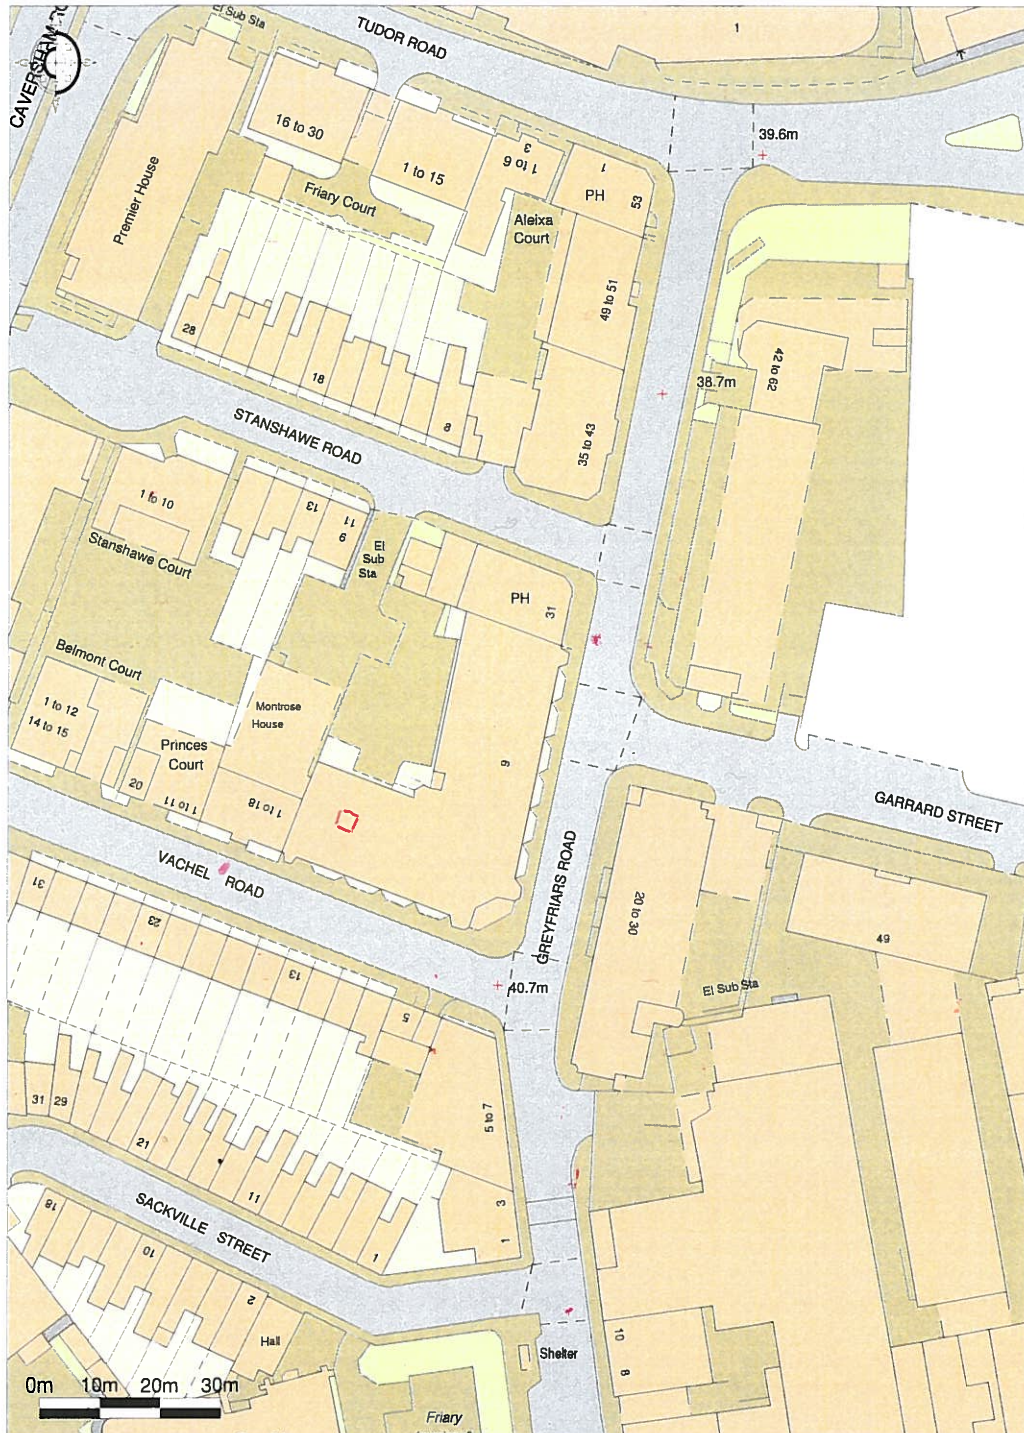

Promap
LANDMARK INFORMATION GROUP

Ordnance Survey © Crown Copyright 2018. All rights reserved.
Licence number 100022432. Plotted Scale - 1:1250

Site Location Plan 180SGF00/05c/01
Print at A4