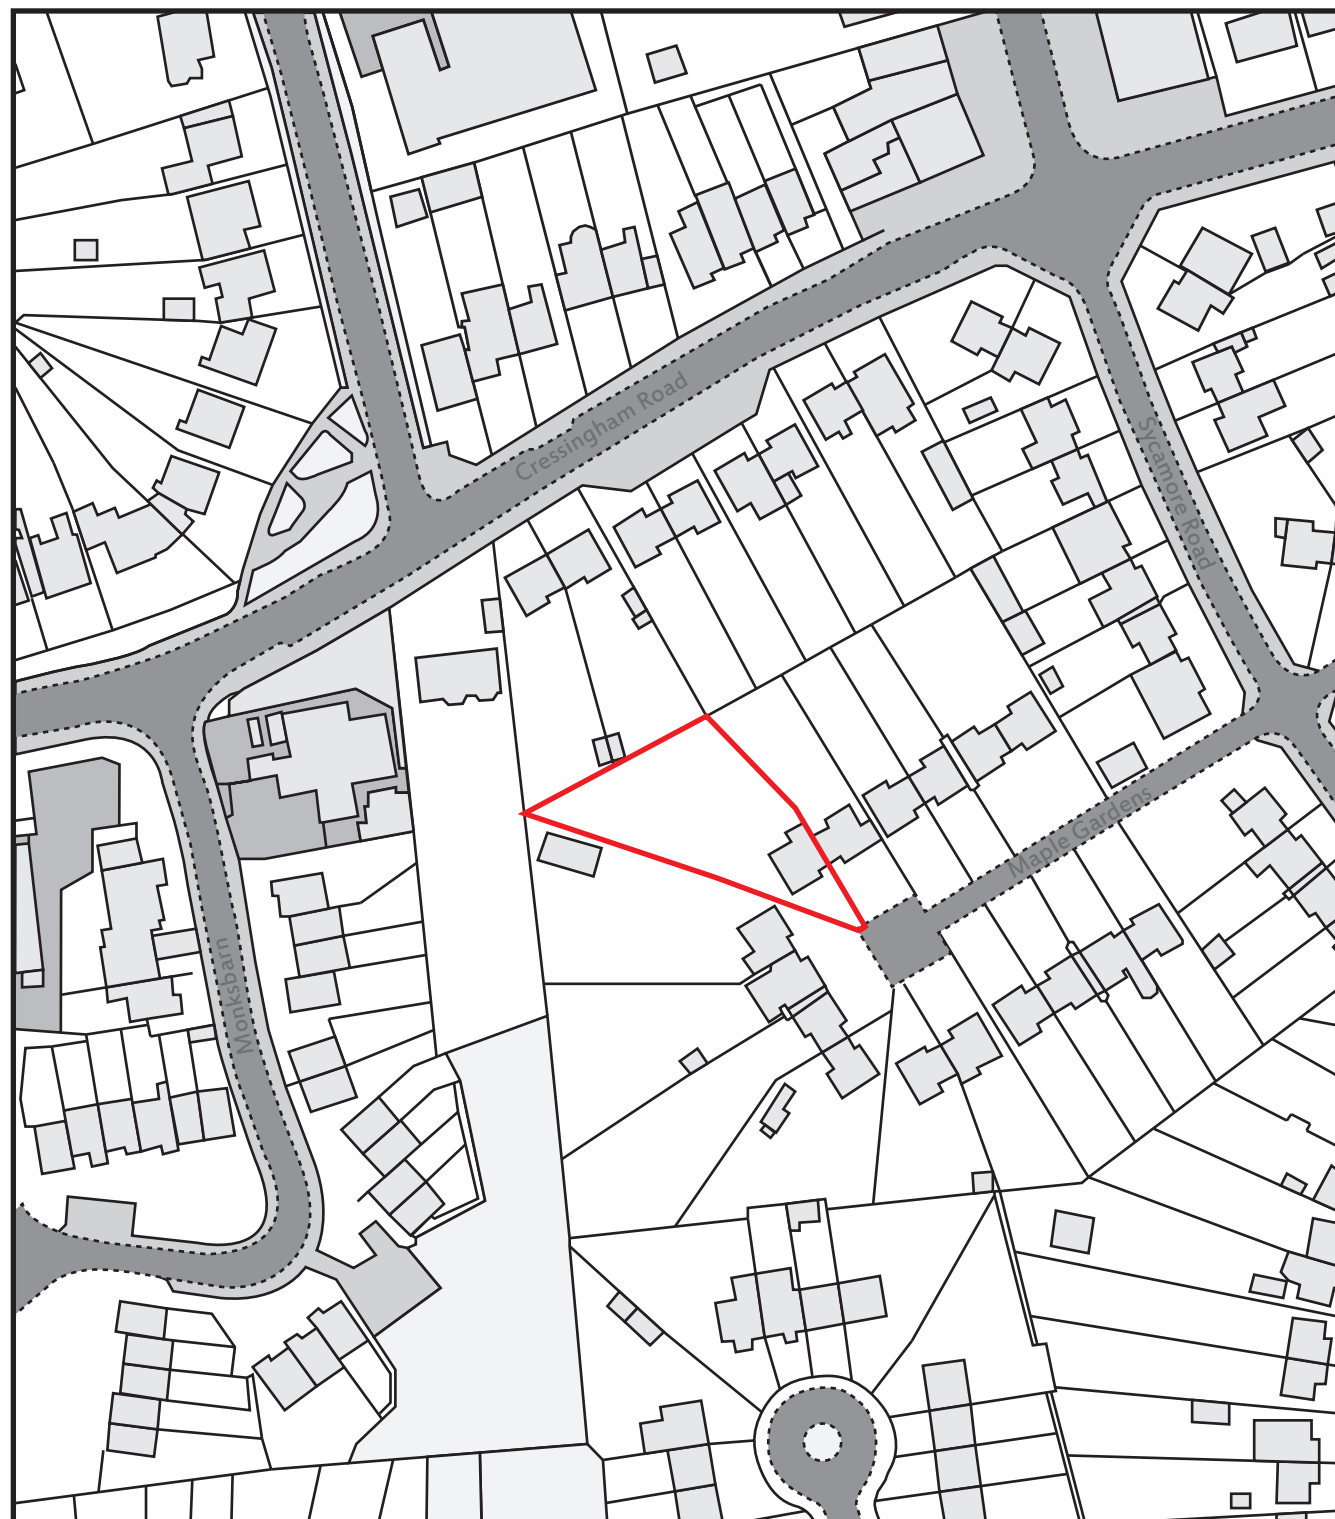


Ground Floor Extension

First Floor Extension

25m 50m 75m 100m

10m 20m 30m 40m

Location and Block Plans

Drawing Number - D18-LBP

Rev:

Scale: 1:1250 @ A3
1:500 @ A3

Date: 20/04/2018