


NOTE

ALL MATERIALS INTENDED TO BE USED ON
NEW EXTENSION ARE TO MATCH EXISTING.

THIS DRAWING HAS BEEN PREPARED WITHOUT
THE BENEFIT OF AN ACCURATE SITE SURVEY

KITCHEN AND CLOAK ROOM LAYOUTS ARE
INDICATIVE ONLY

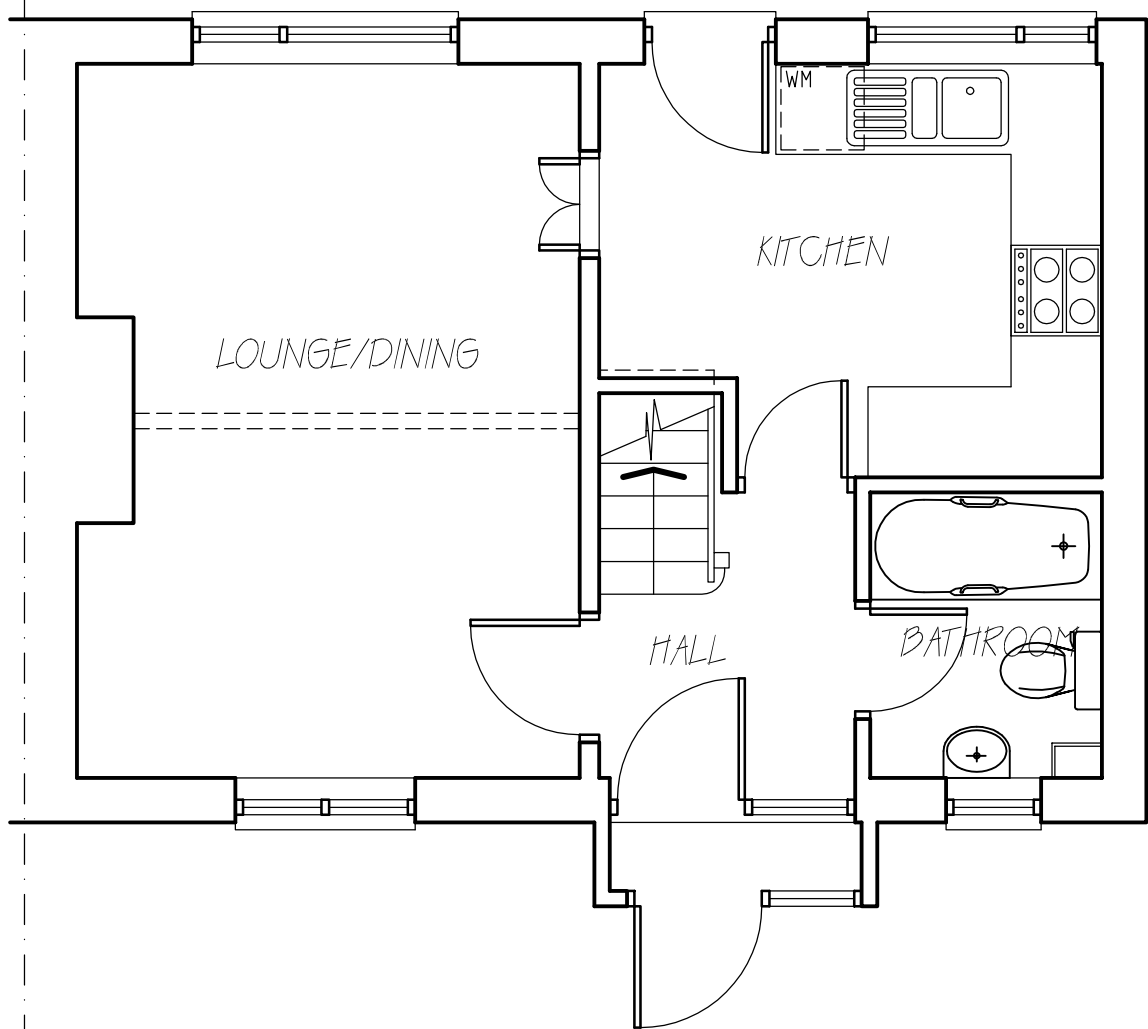

EXISTING GROUND FLOOR LAYOUT (Scale 1 : 50)



SCALE BAR 1 : 50



RICHARD FENN DESIGNS LIMITED

11 HARRIER CLOSE, WOODLEY,
READING, BERKSHIRE. RG5 4PE.
Telephone READING (0118) 9691684
E-Mail : architect@ntlworld.com

PROPOSED TWO STOREY REAR EXTENSION, SINGLE
STOREY SIDE AND REAR EXTENSIONS AND NEW FRONT
ENTRANCE PORCH TO 6 ANGLEFIELD ROAD, CAVERSHAM,
READING, BERKSHIRE for MR ANDREW STEVENSON.

EXISTING GROUND FLOOR LAYOUT

DATE	SCALE
JANUARY 5th 2018	1 : 50
DRAWING No.	REVISION

AS20