


DRAWING SCALE: 1:50

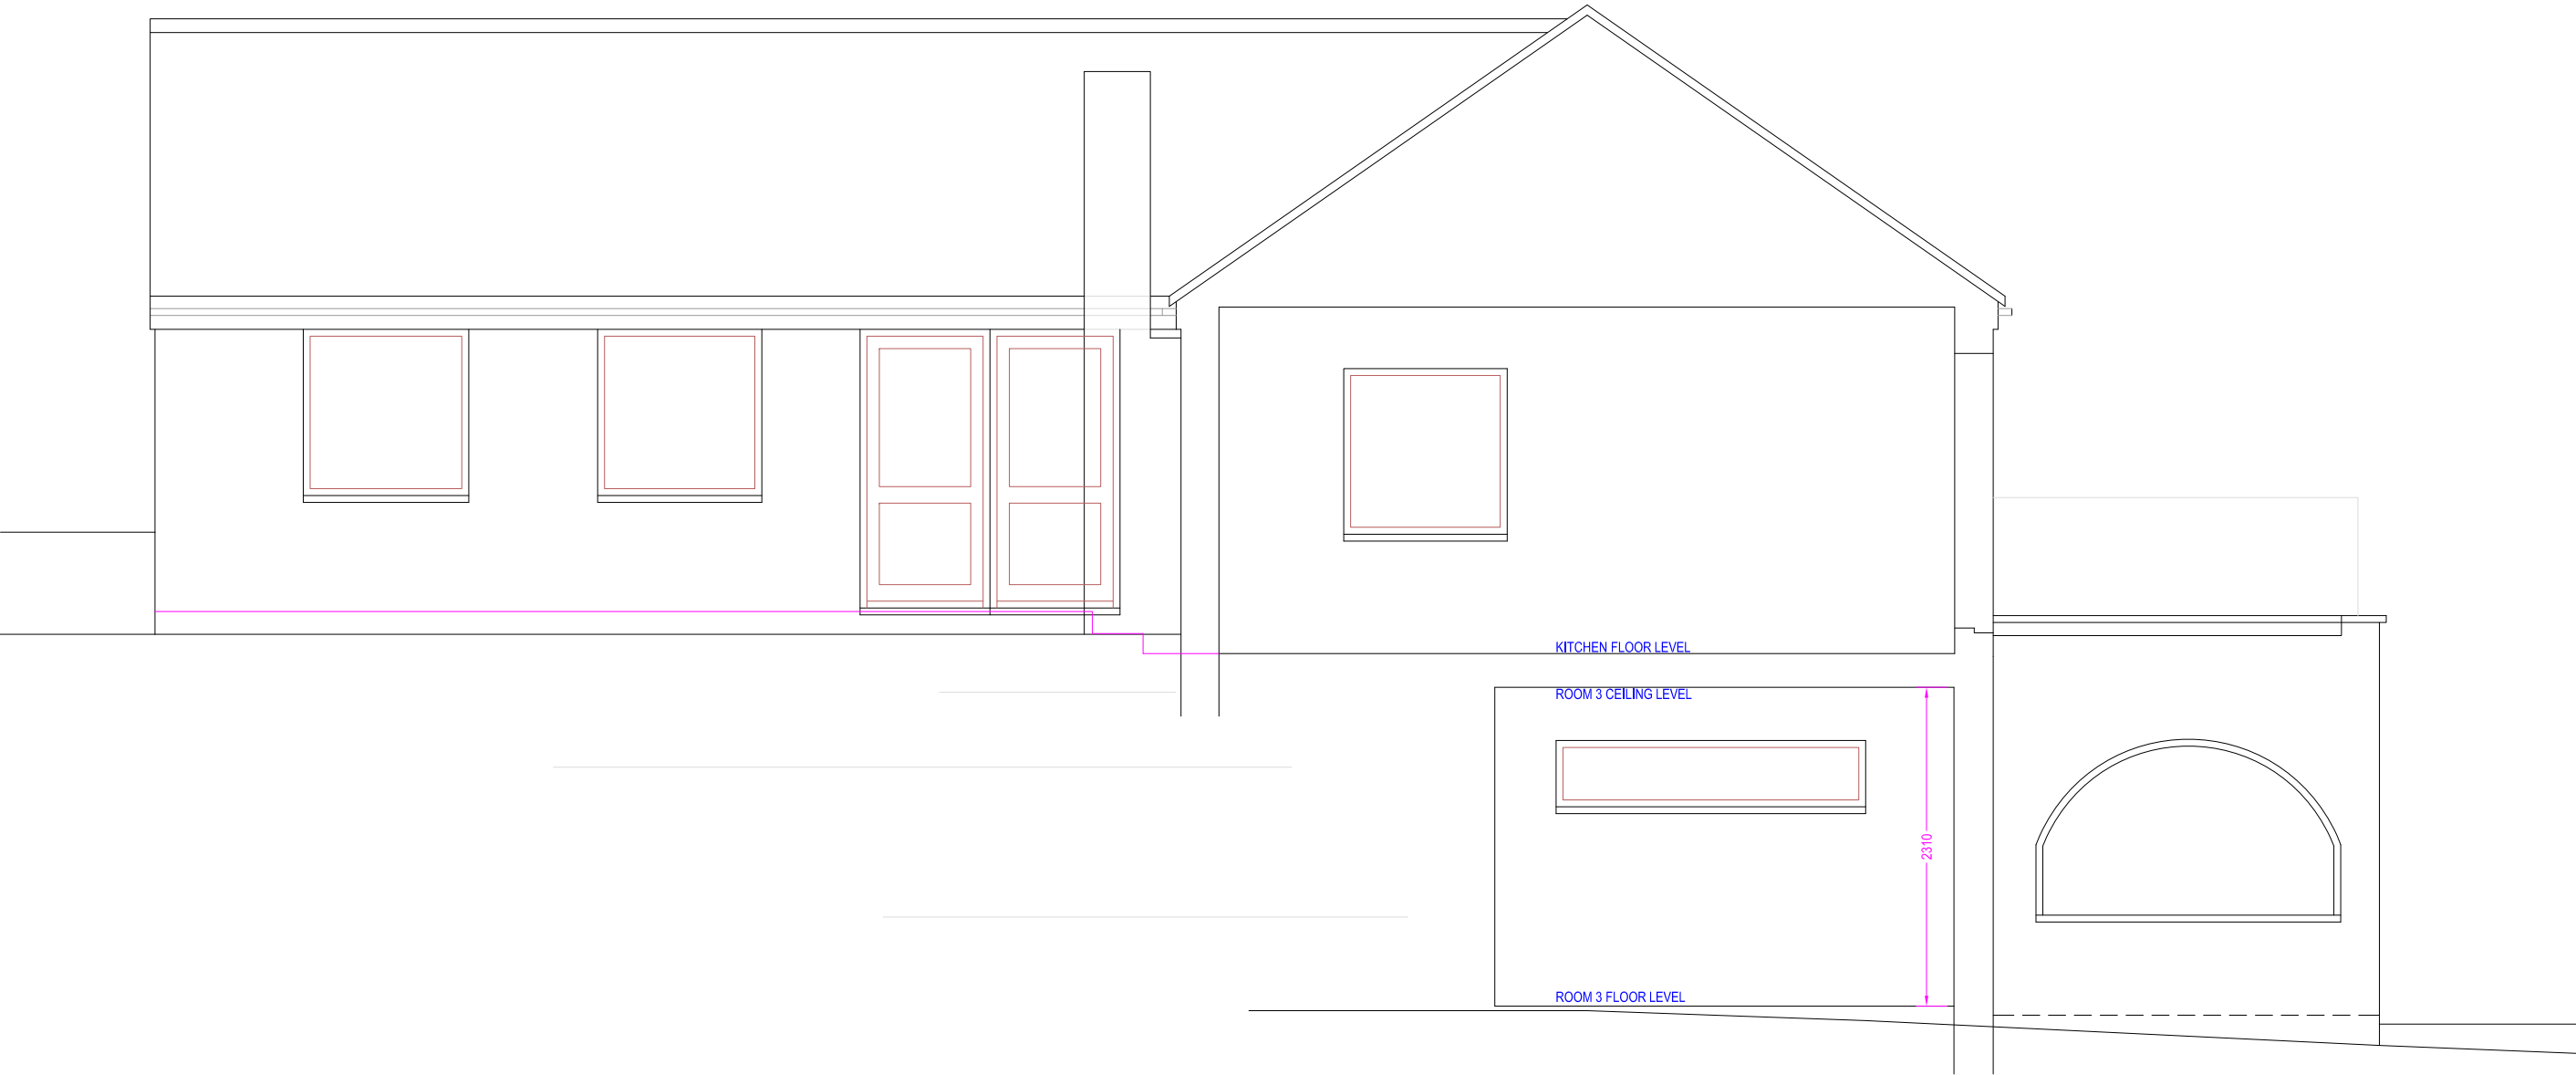

EXISTING TYPICAL SECTION 1:50 @ A3

IF IN DOUBT - ASK
COPYRIGHT AZTECH ARCHITECTURE LTD
RESPONSIBILITY IS NOT ACCEPTED FOR ERRORS MADE BY OTHERS IN SCALING FROM THIS DRAWING
ALL DIMENSIONS, LEVELS AND ANGLES TO BE CHECKED ON SITE BY CONTRACTOR
ALL BOUNDARIES ARE ASSUMED AND WE ACCEPT NO LIABILITY FOR BOUNDARY INACCURACY
YOU ARE REMINDED OF YOUR RESPONSIBILITIES UNDER THE 'PARTY' WALL ETC. ACT 1996 WHERE APPLICABLE

AZTECH
ARCHITECTURE LTD

T: 0117 907 1465
T: 0208 535 1036
W: www.123plans.co.uk
E: mail@123plans.co.uk

CLIENT: COPE
SITE:
7 GRASS HILL, CAVERSHAM, RG4 7TJ

SCHEME:
REPLACEMENT SINGLE STOREY EXTENSION WITH ROOF TERRACE
TO BE READ IN CONJUNCTION WITH: AZ-2005-S001
DRAWING NUMBER: AZ-2005-D005

REVISION:
X

DATE: 17TH SEPTEMBER 2018