



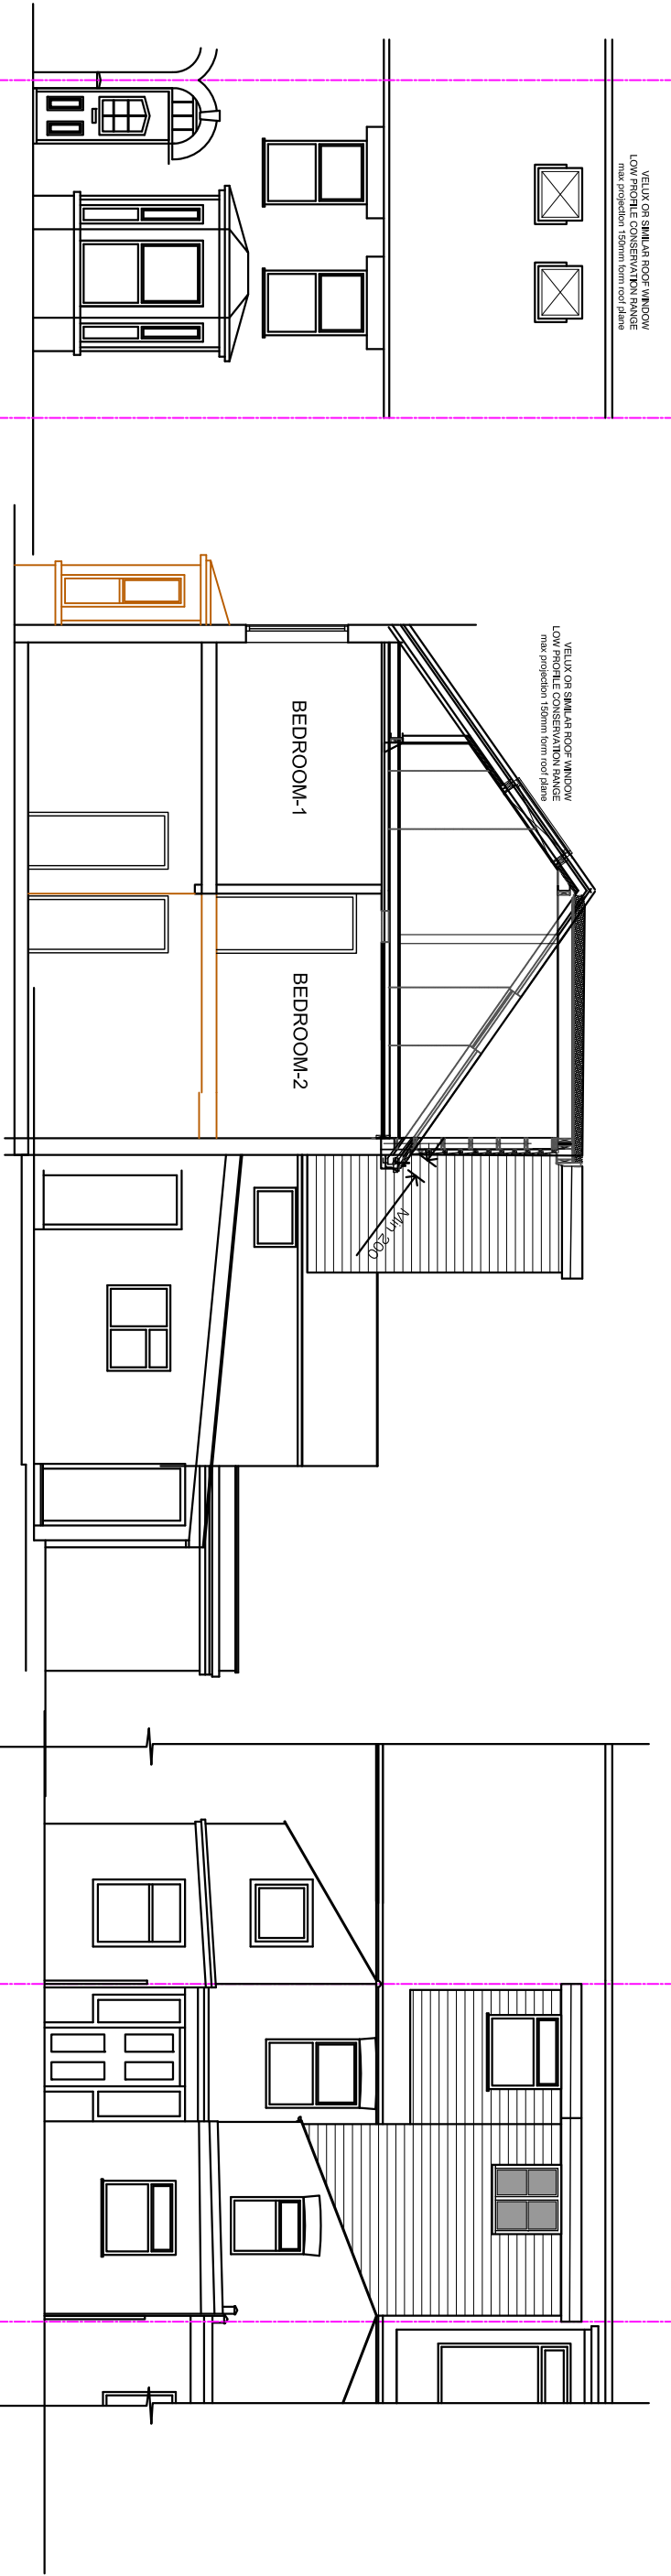

Front Elevation

SECTION AT AA'

Rear Elevation

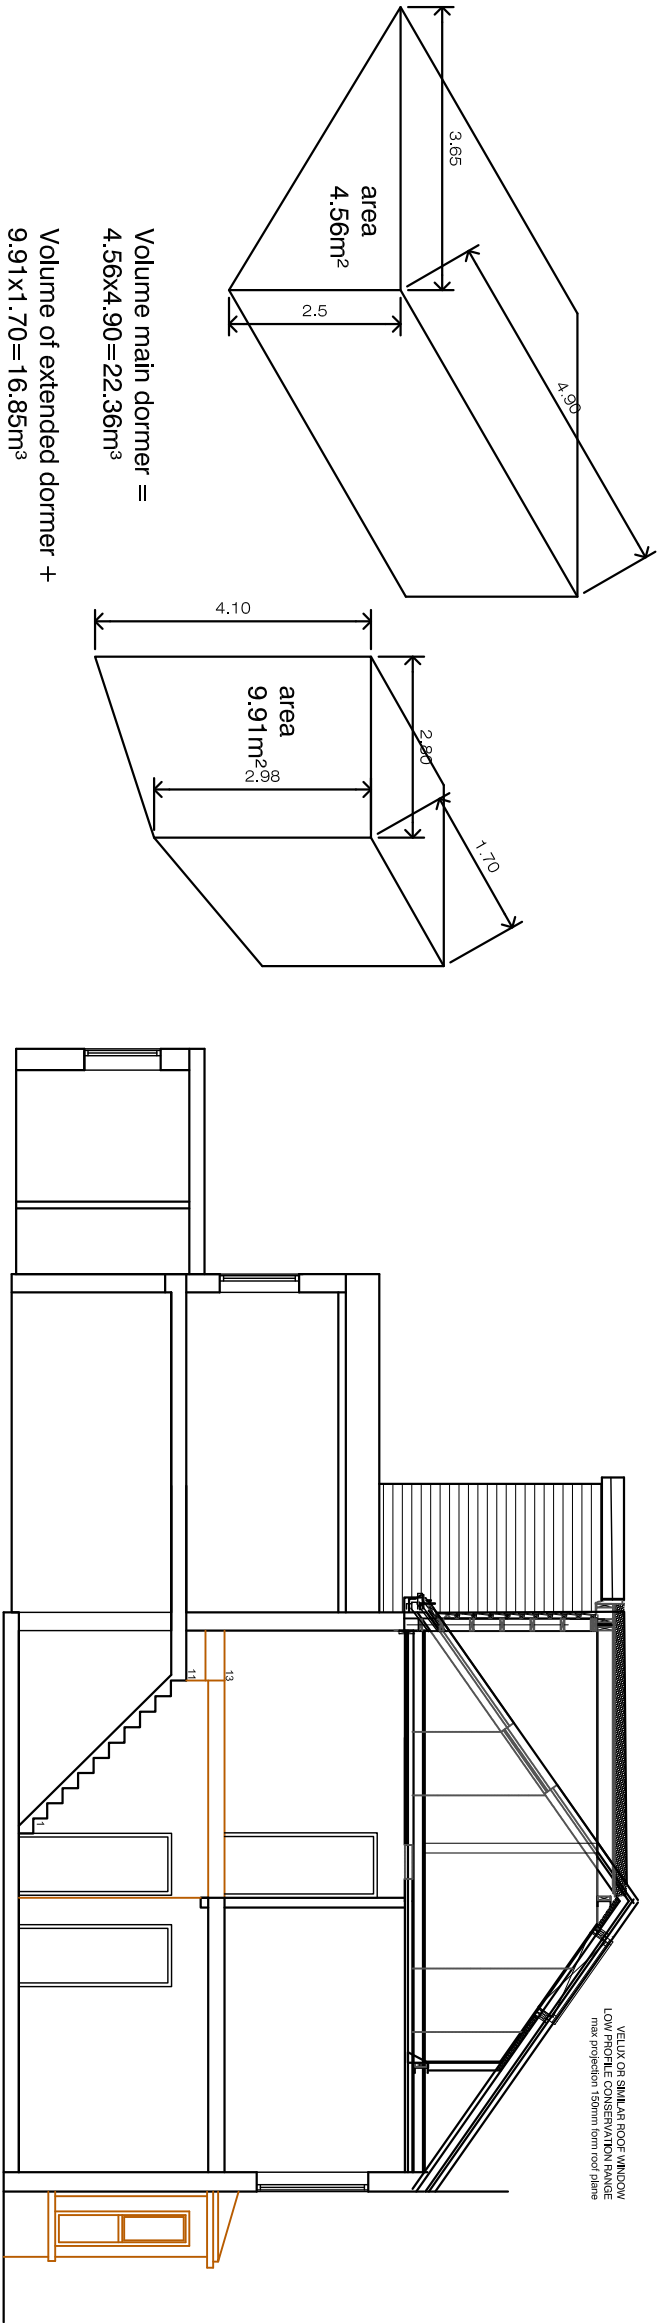

Volume main dormer =
4.56x4.90=22.36m³

Volume of extended dormer +
9.91x1.70=16.85m³

TOTAL VOLUME
22.36+16.85=39.21m³

therefore less than 40.00m³

SECTION AT AA'

