


Notes:

© This drawing remains the property of The Keen Partnership and shall not be copied without prior written consent.

All dimensions to be checked on site and any discrepancies to be reported before work commences.

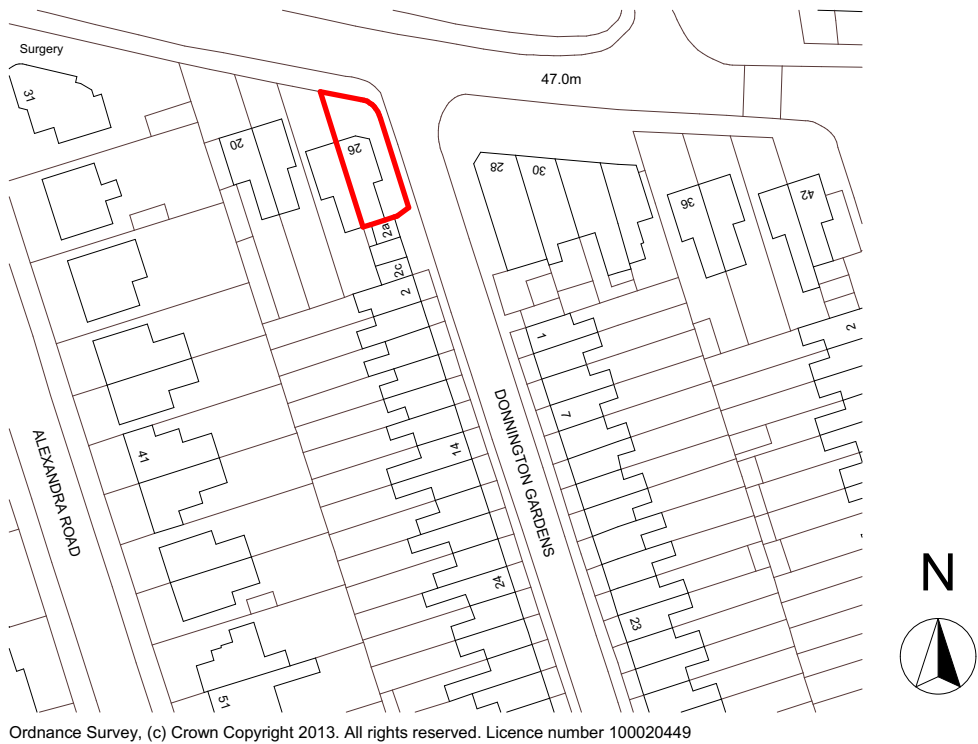

OS Site Location Plan 1:1250

		1:1250 0 12.5 25 37.5 50 62.5 m	
		Drawing Title: LOCATION PLAN	
REV	Comments	By	Date
THE KEEN PARTNERSHIP The Courtyard Edinburgh Road Reading RG30 2UA Tel: 0118 9510 855 Fax: 0118 9510 866 chris@keenpartnership.co.uk www.keenpartnership.co.uk		Client: MS Carpets Ltd	
		Job Title: First Floor Extension 26 Erleigh Road Reading	
		Drawing Date: 26-03-18	
		Status: Planning	
		Issue Date: 06/04/2018	
		Drawn By: CP	
		Scale: 1:1250@A4	
		Job No: 8777	
		Drawing No: PL-01	
		Rev:	