


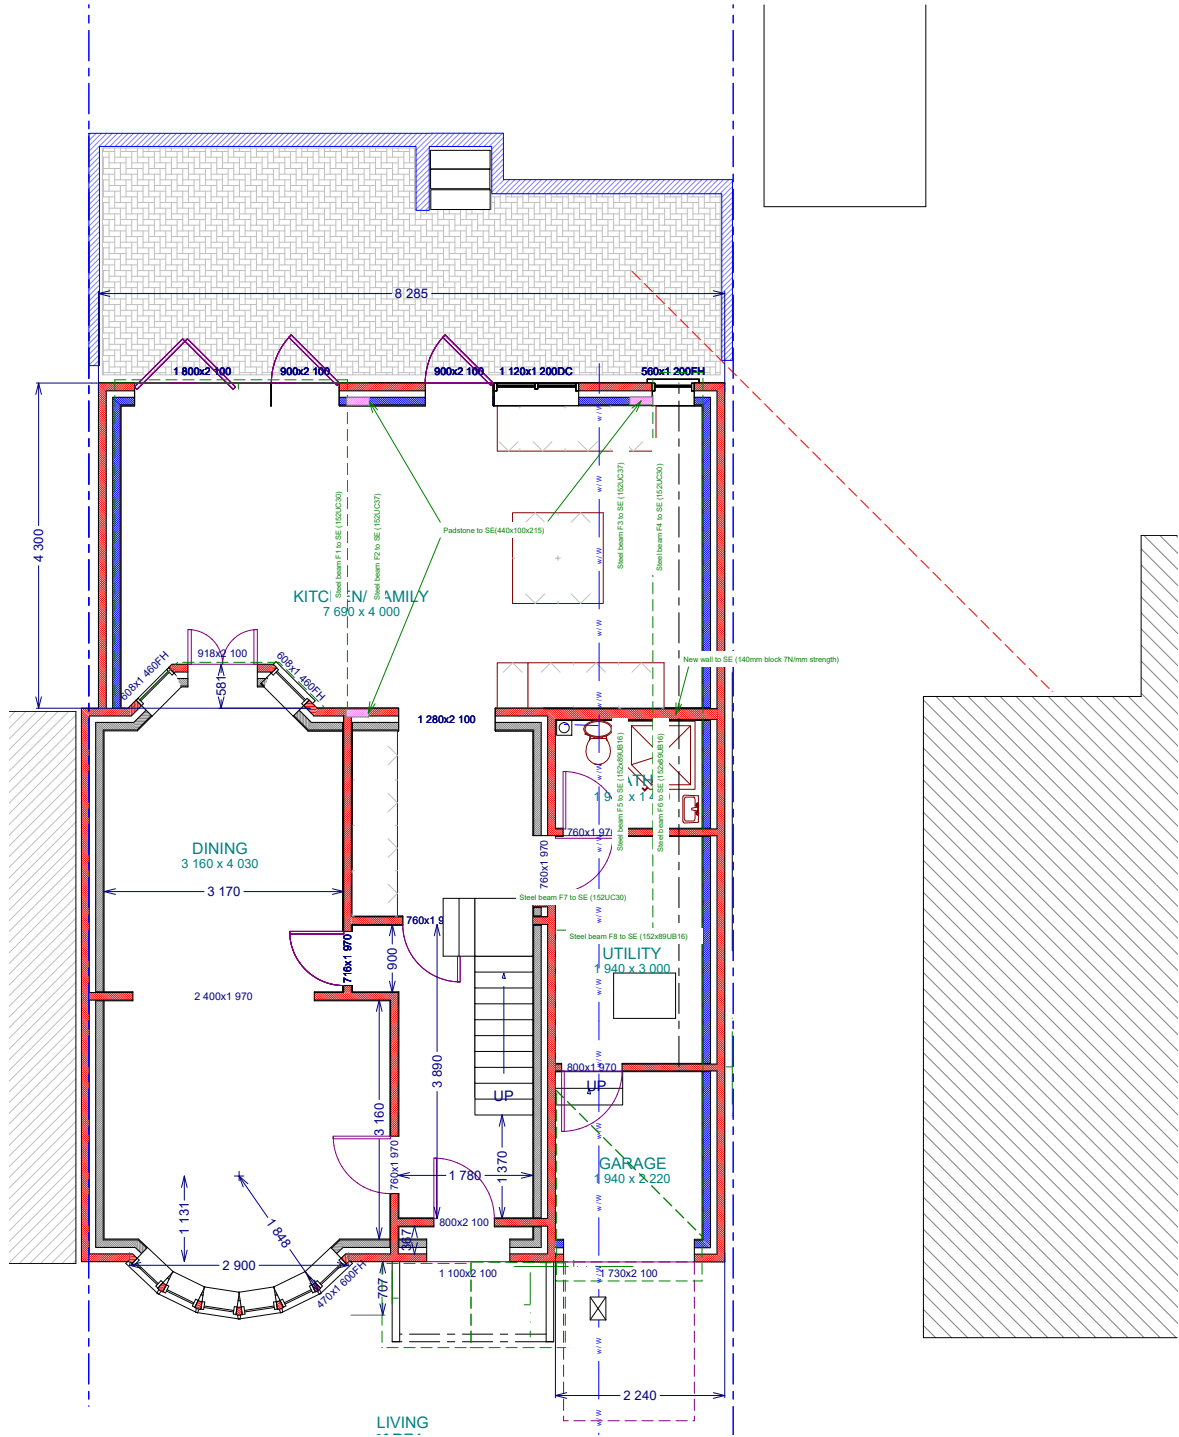

Existing Ground Floor Plan 1:100 @ A3

