




W1

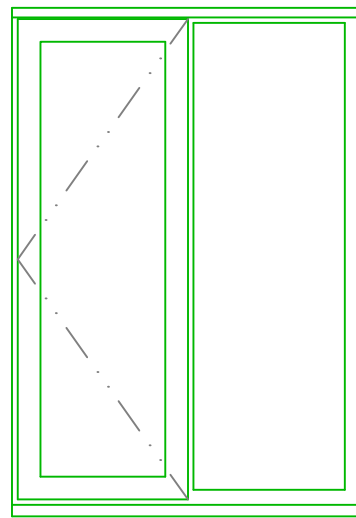


W2

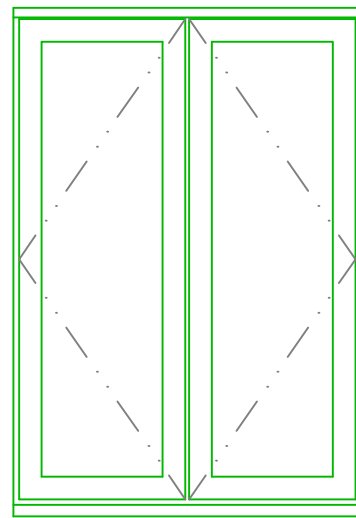


W3

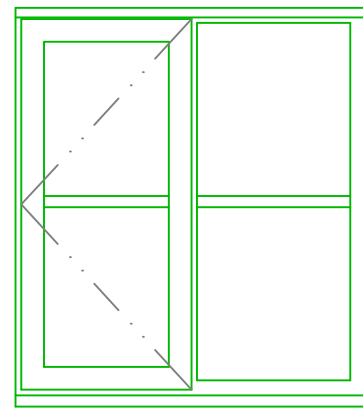


W4

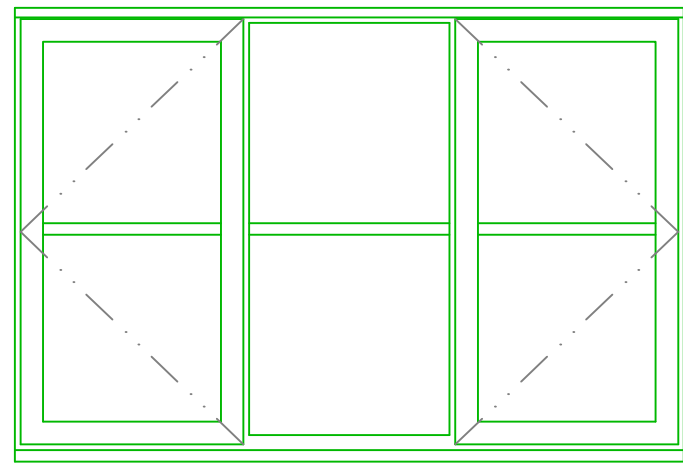


W5

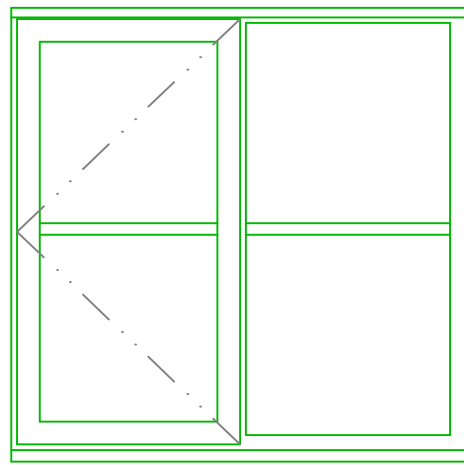


W6

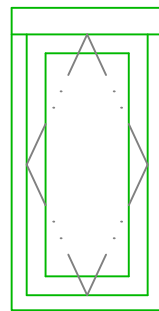


W7

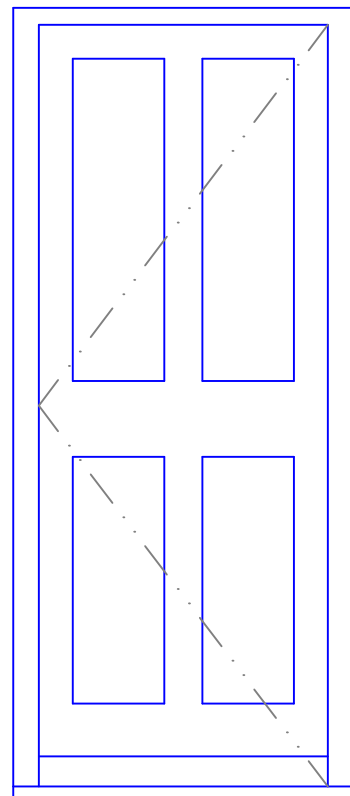


D1

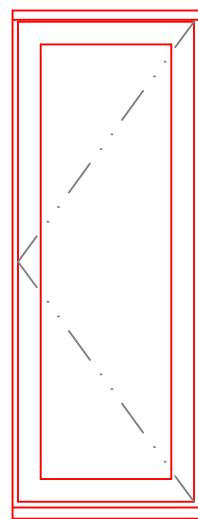


W1

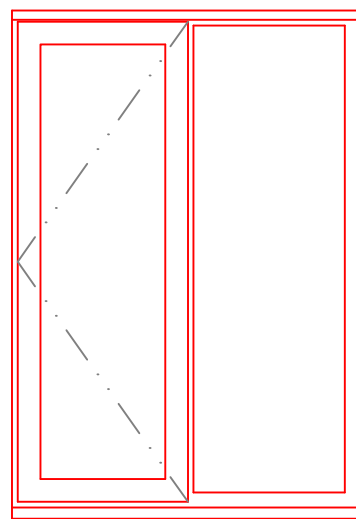


W2

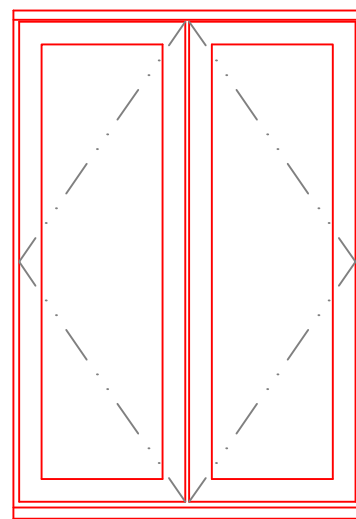


W3

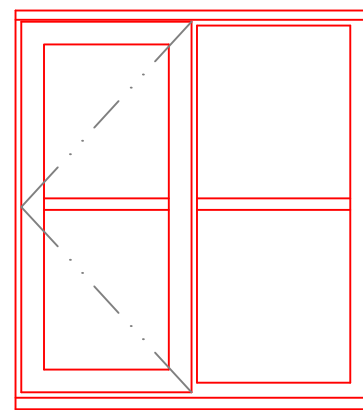


W4

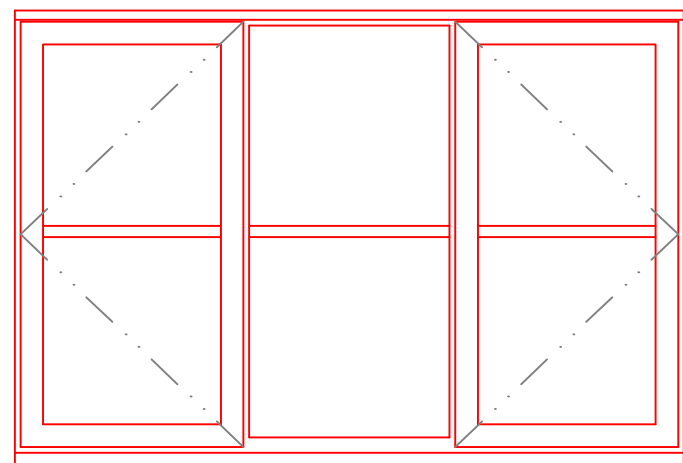


W5

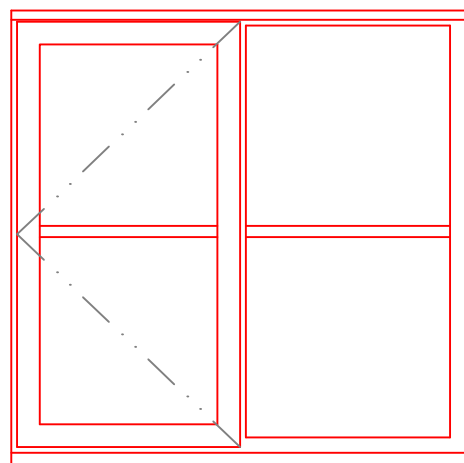

W6

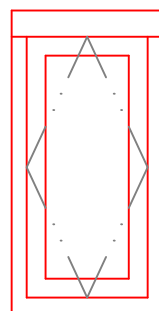

W7

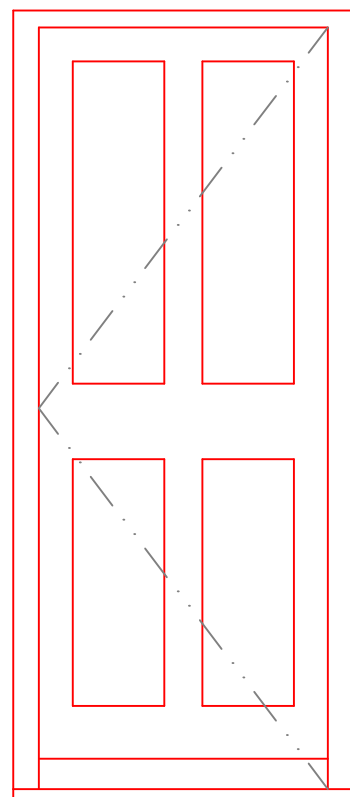


D1

EXISTING AND PROPOSED
WINDOW TYPES
1:20

WINDOWS TO BE REPLACED	
WINDOW TYPE	QUANTITY
W1	12
W2	11
W3	9
W4	3
W5	2
W6	11
W7	1
D1	2
TOTAL	51

TOTAL WINDOWS	
WINDOW TYPE	QUANTITY
W1	12
W2	11
W3	9
W4	3
W5	2
W6	11
W7	1
D1	2
TOTAL	51

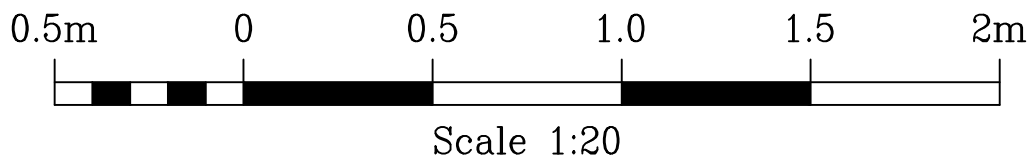

NOTES:
ALL WINDOWS TO BE REPLACED WITH WHITE PVC-U.

Rev.	Description	Date

Do not scale from this drawing. Dimensions to be verified on site by contractor prior to commencement of work.
This drawing is the copyright of the practice and may not be reproduced in part or in whole without the prior written consent of the practice.
© 2018 Faithorn Farrell Timms LLP



Faithorn Farrell Timms

Central Court
1 Knoll Rise
ORPINGTON
Kent BR6 0JA
T 01689 885080
F 01689 885081

Client
THAMES VALLEY
HOUSING ASSOCIATION

Project
1 – 8 NATHAN COURT
FRANKLIN STREET, READING
RG1 7YY

Drawing Title
WINDOW SCHEDULE

Date 09-07-2018	Scale 1:20 @ A1
Drawn By JM	Checked By GB
Project No. T1 – 4576	Drawing No. Rev. 6