


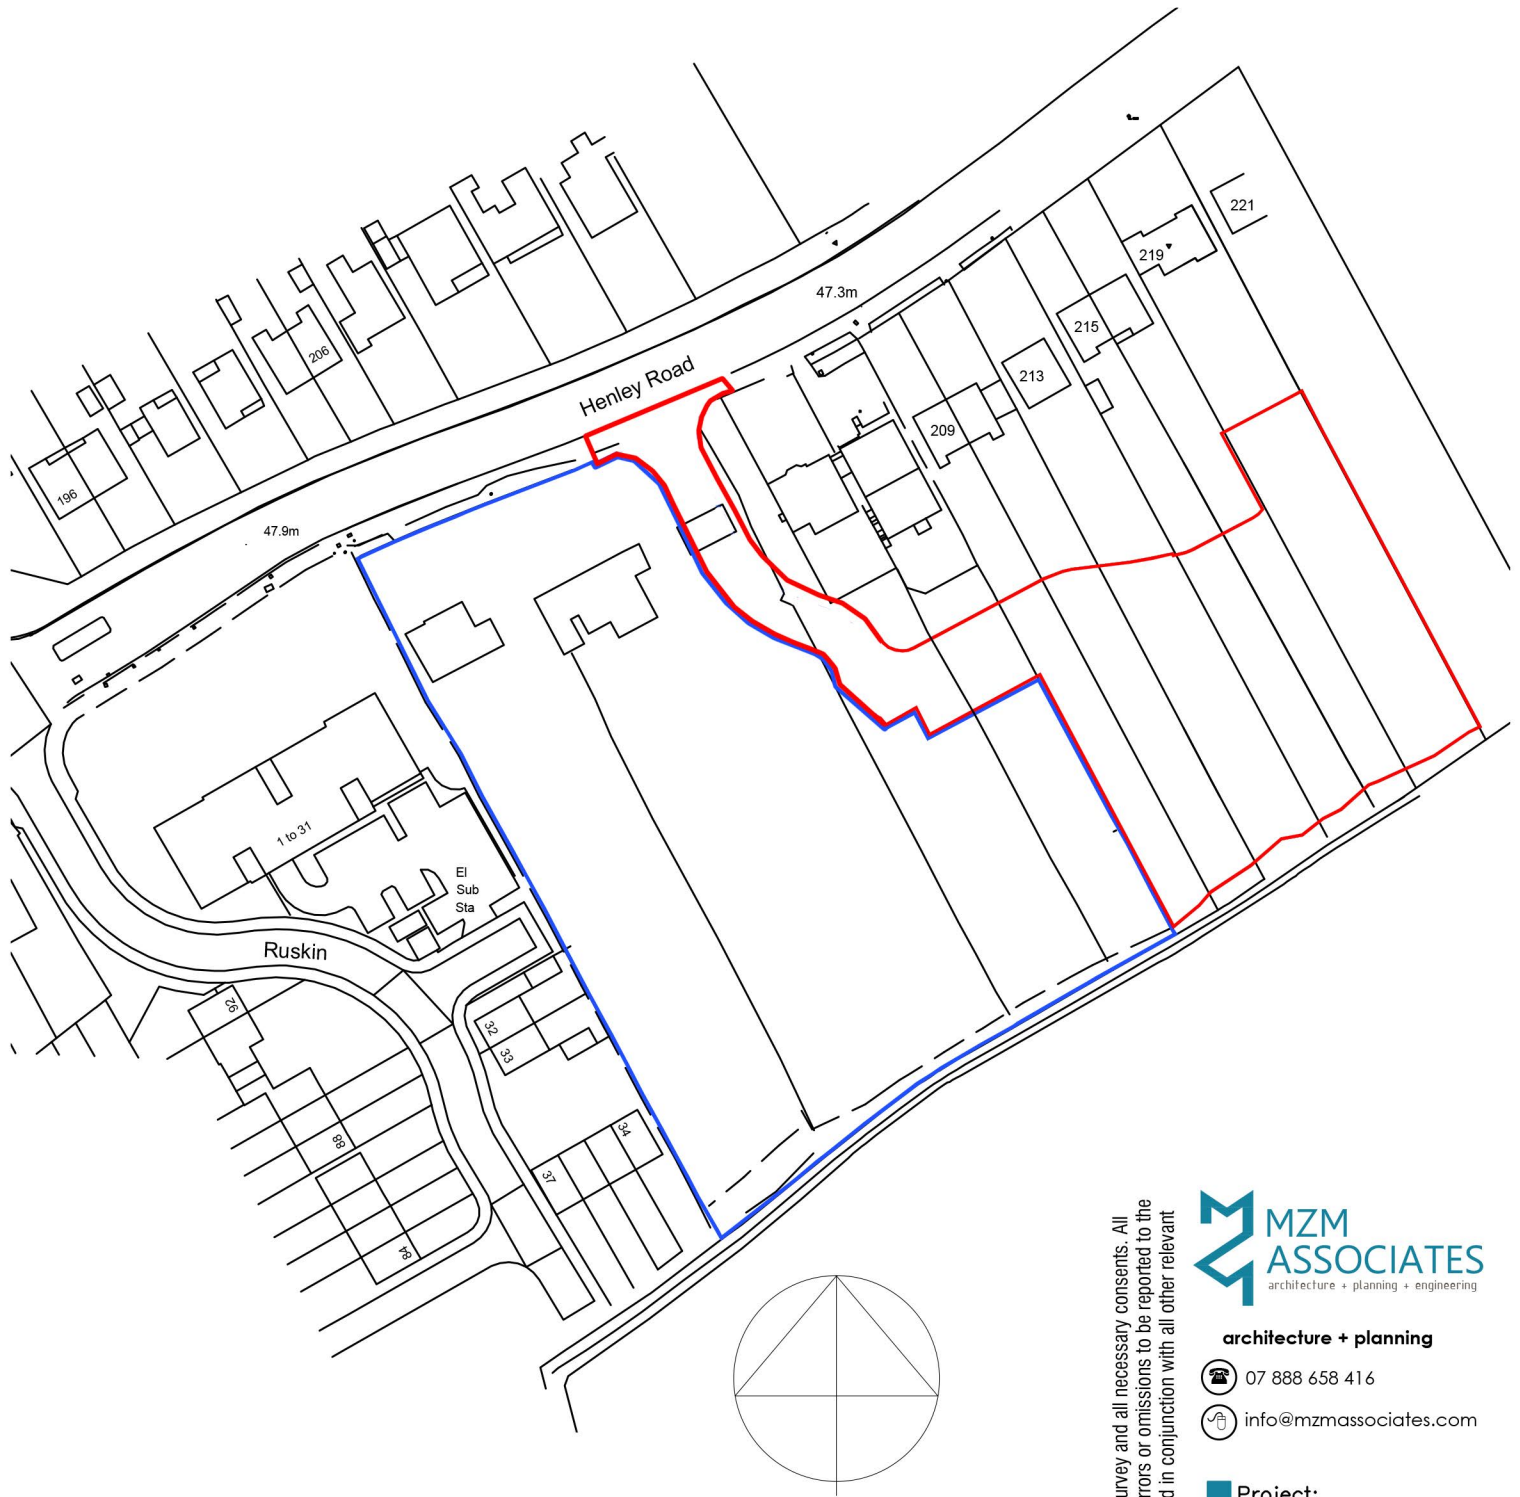

Do not Scale. Use figured dimensions only. Subject to site survey and all necessary consents. All dimensions to be checked by user and any discrepancies, errors or omissions to be reported to the Architect before work commences. This drawing is to be read in conjunction with all other relevant materials.



architecture + planning

 07 888 658 416

 info@mzmassociates.com

 **Project:**

209-219 Henley Road
Caversham, RG4 6LJ

 **Drawing:**

**Proposed
Location Plan**

 **Job No:** 1703-LHR

 **Scale:** 1:1250

 **Date:** JUN 18

Dwg No:

PL-10