
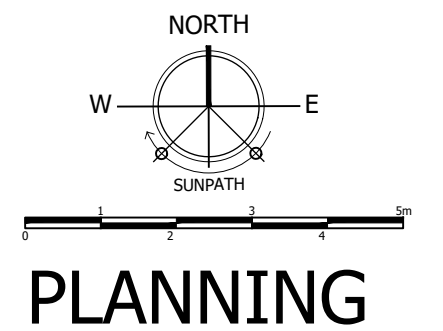


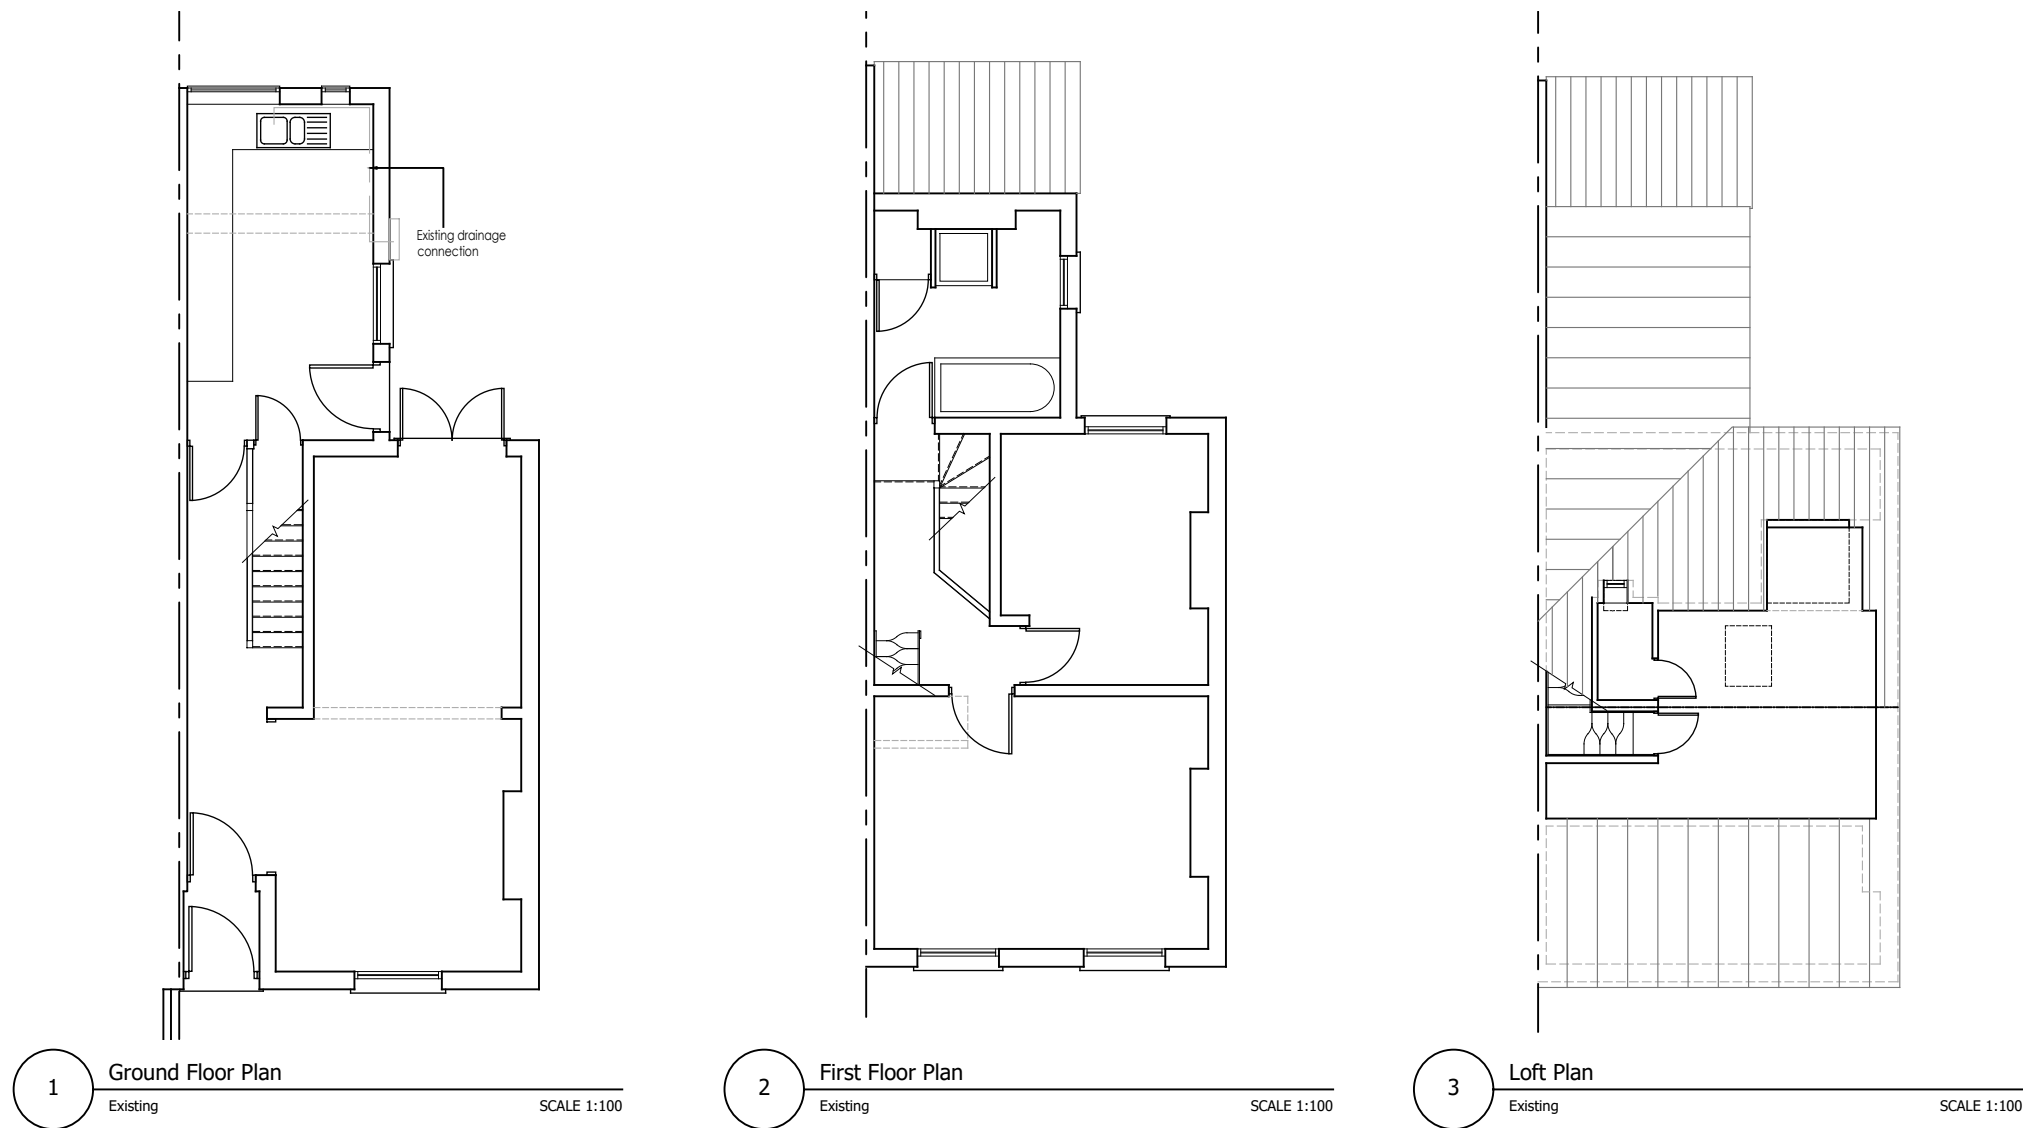

Project
53 Culver Road
Reading RG6 1QA
Drawing Title
Existing Plan Layouts

Date 22.01.18	Scale As Noted@A3	Drawn by SJ
Project No 066	Drawing No 002	Revision A

This drawing has been prepared
without the benefit of a measured
building survey or topographic
information.