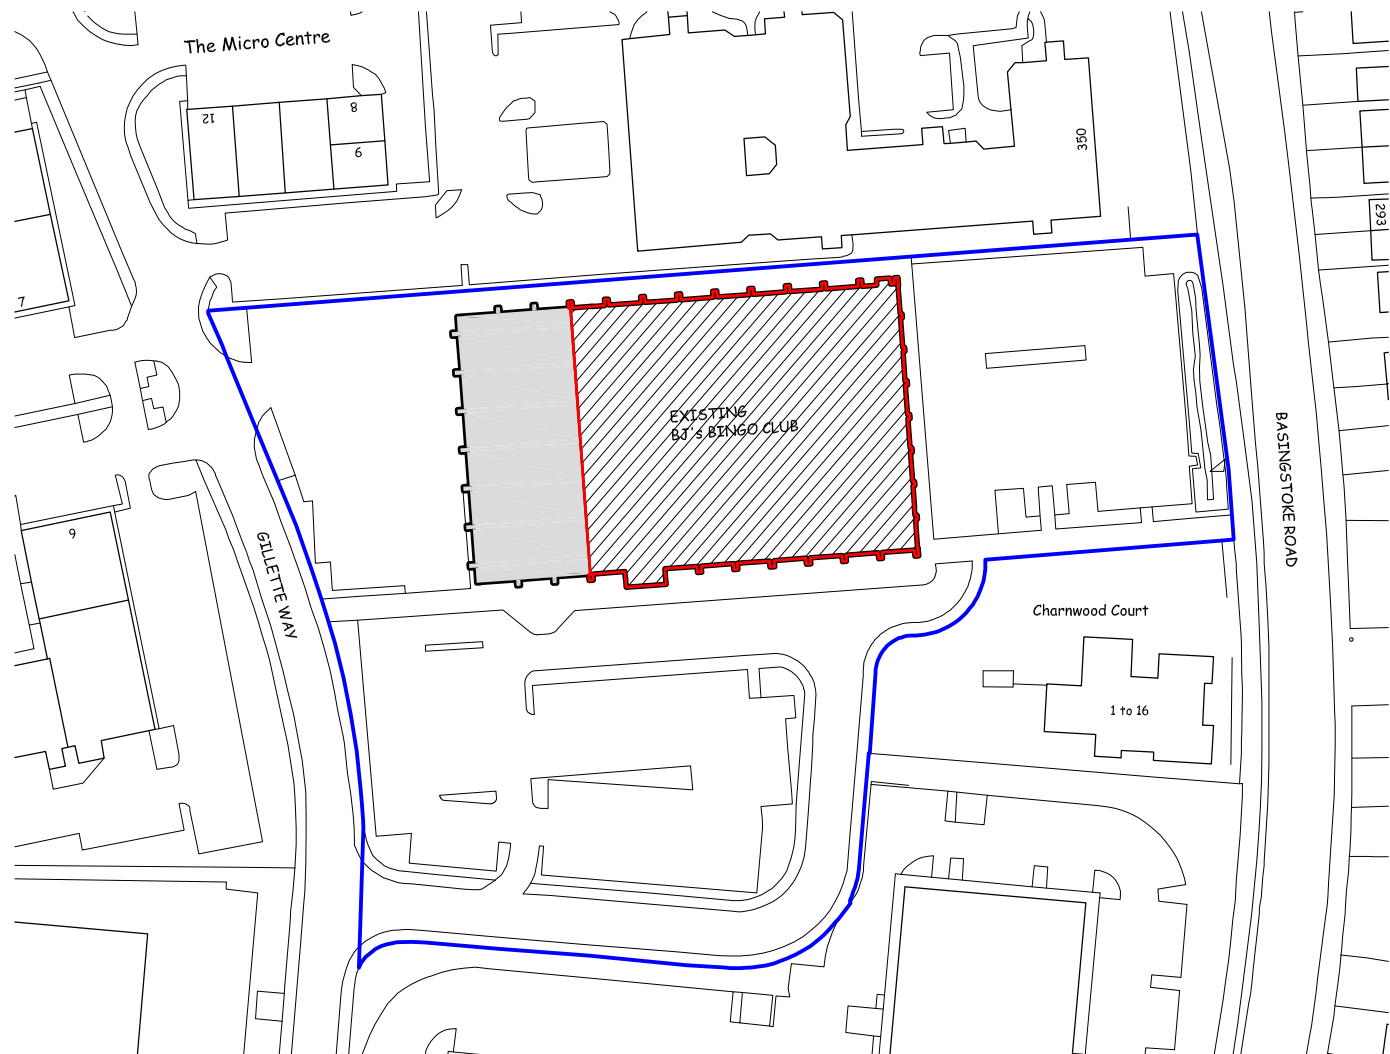


0 10m 20m

LOCATION PLAN Scale 1:1250

© THIS DRAWING AND THE CONCEPT DEPICTED ARE COPYRIGHT AND MUST NOT BE COPIED OR REPRODUCED WITHOUT WRITTEN CONSENT. ALL DIMENSIONS MUST BE CHECKED ON SITE AND NOT SCALED FROM THIS DRAWING.

Abstract Design

INTERIOR DESIGN CONSULTANTS
TO THE LEISURE INDUSTRY

MILLFIELD CHAMBERS, 1A HIGHFIELD ROAD
HALL GREEN, BIRMINGHAM, B28 0EL
TELEPHONE-0121 778 6060
EMAIL - abstractdesign@btconnect.com
www. abstractdesign.net

SHIPLEY BROTHERS
LIMITED

JOB TITLE BJ'S BINGO CLUB,
GILLETTE WAY, READING

SCALE @ A4
1:1250

DATE
APR 2018

DRAWING TITLE
LOCATION PLAN

DRAWN BY
JSJ

DRAWING NO
567/526

REV