


NOTE
Any discrepancies between this drawing, specialist contractor's drawings and client's specification should be notified immediately.
All specialist contractors must visit site and be responsible for their own dimensions

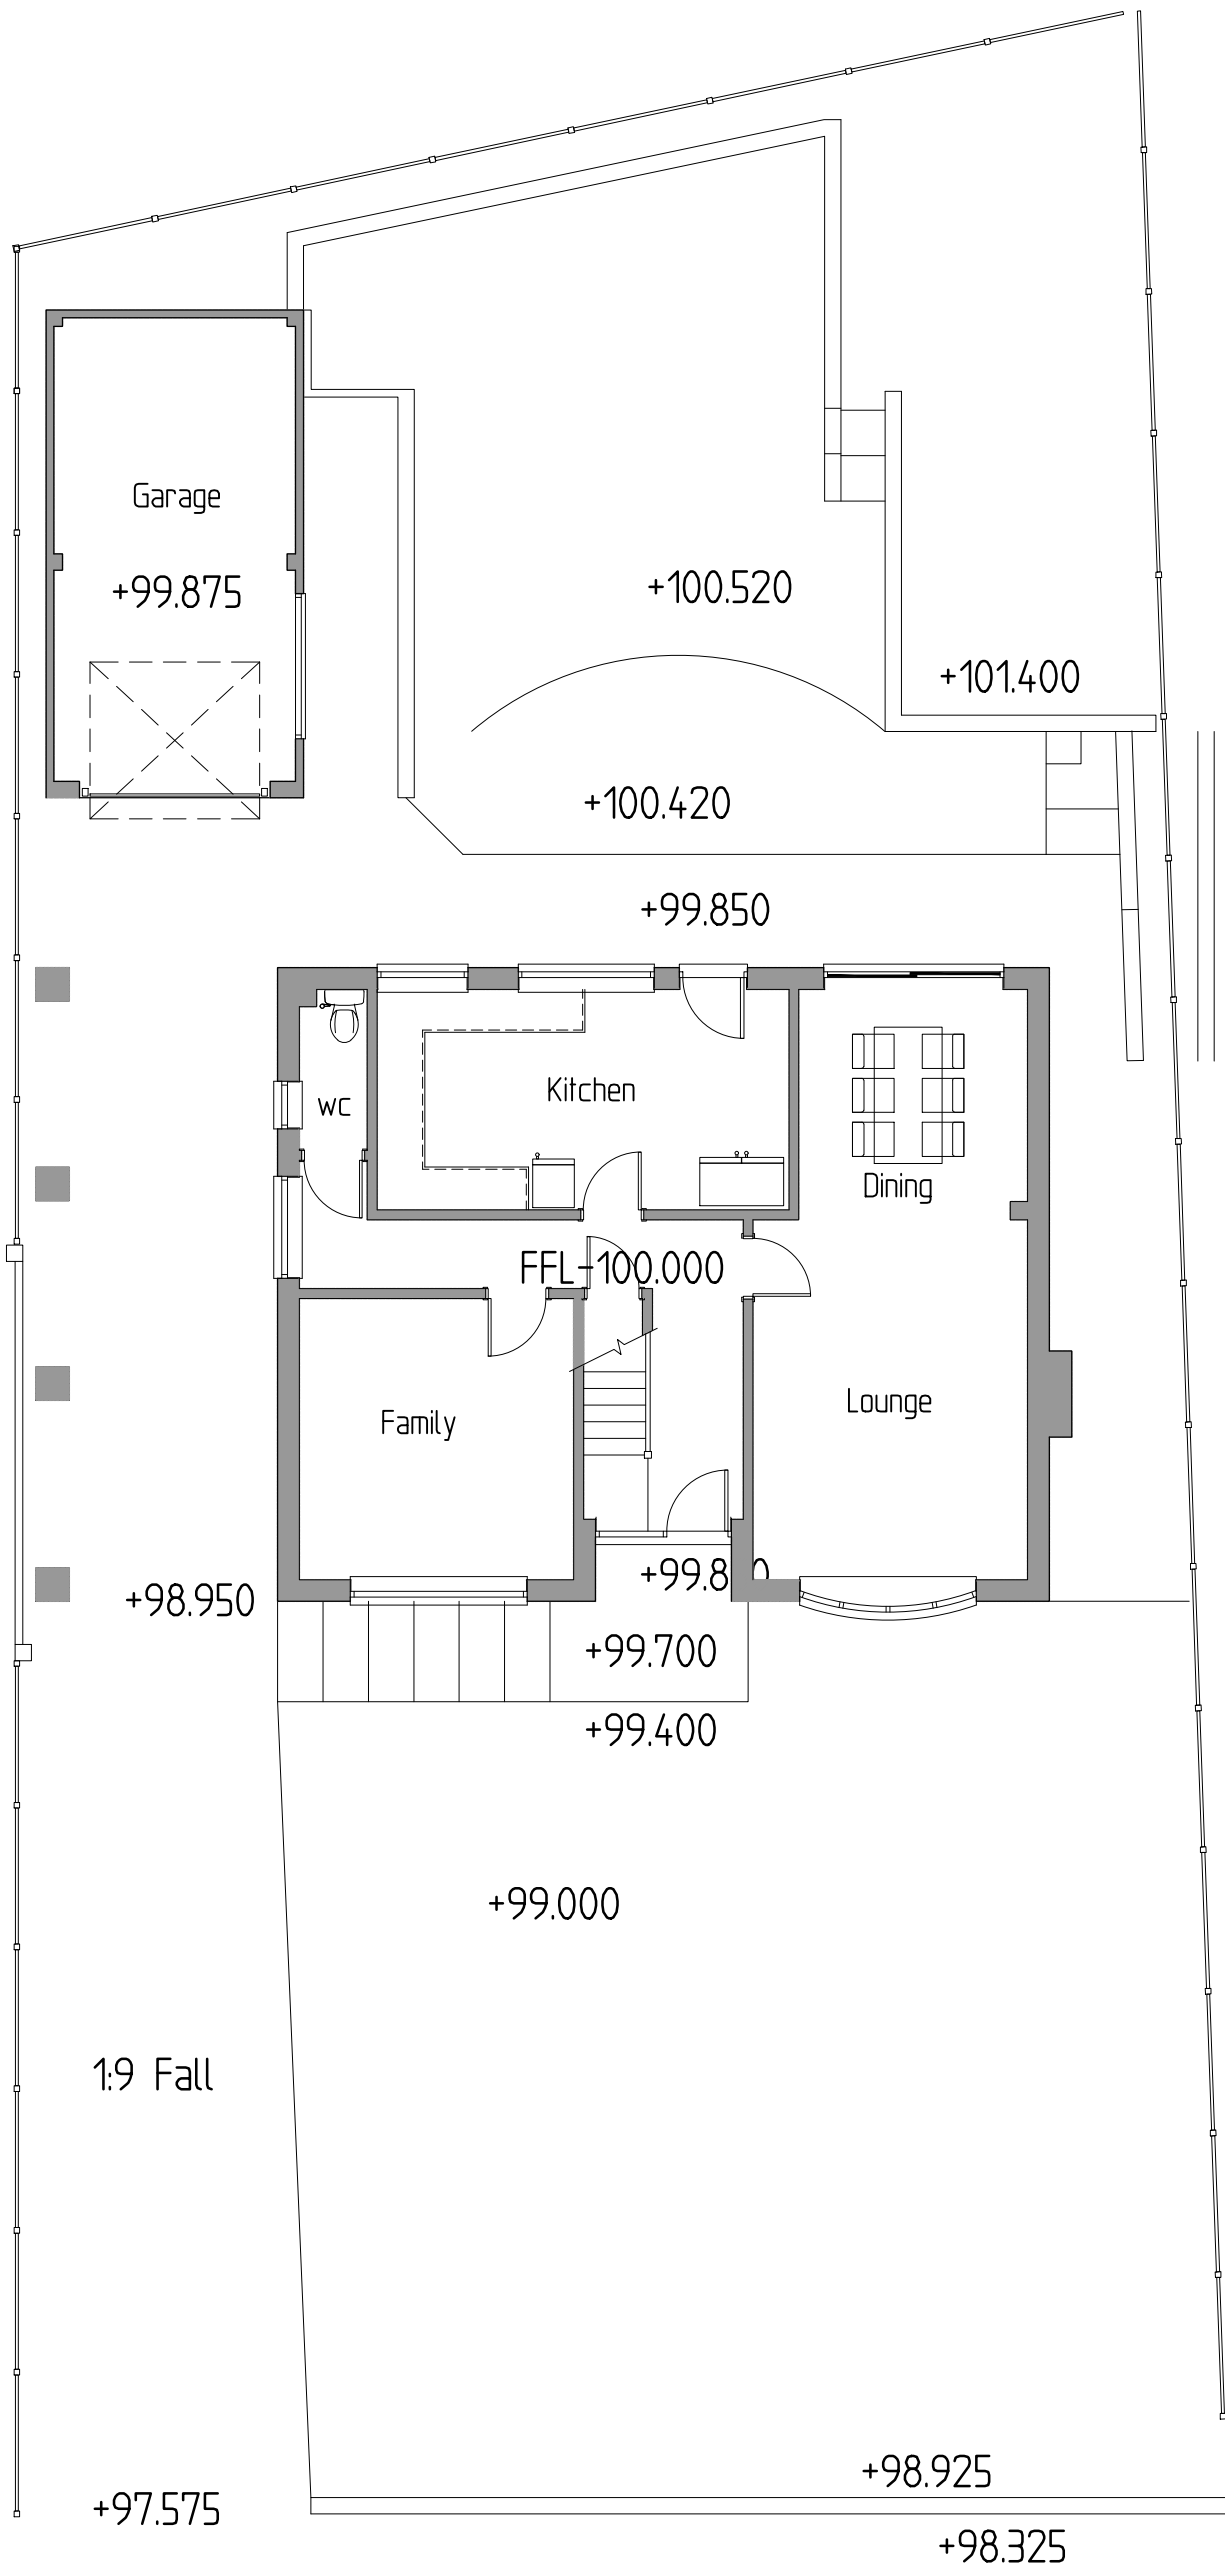

REV.	DATE	COMMENTS
PROJECT 32 Chapel Road, Tilehurst, Berkshire,		
DRAWING TITLE Garage conversion, single storey side/rear extension and new driveway location. EXISTING PLANS		

SK-tec Ltd

Planning & Technical Services
36 Clivedale Road, Woodley, Reading, Berkshire, RG5 3RD
tel: 01183 759987, mob: 07714 100537
e-mail: steve@sk-tec.co.uk

CLIENT Mr R Ramjitsingh	
SCALE 1:100 (A3)	DATE July '18
DRG. No. 18/708-01	REV.