

DRAWING NOT TO BE USED
OTHER THAN THE PUPOSE FOR
WHICH IT WAS PREPARED. IT'S
SUPPLIED WITHOUT LIABILITY
FOR ERRORS OR OMISSIONS. ALL
DIMENSIONS ARE TO BE CHECKED
ON SITE. THIS DRAWING IS TO BE
READ IN CONJUNCTION WITH ALL
OTHER DRAWINGS. NOTES ON
THIS DRAWING WILL APPLY TO ALL
OTHER DRAWINGS WHERE A
SIMILAR POSITION EXISTS.

Client:
**IDREAM Reading
LTD**

Site Details
17-27 Queen Victoria
Street, Reading RG1
1SY London UK

Issue		
No.	Name	Date
-	Planning	06/07/2018

Revision	
No	Change
	Date


Existing Stair-01

Sheet No.
EX-A5.01


Project No.	054
Date	05/07/2018
Paper Size	A1
Scale	




05 Heritage Images
Scale: 1:250

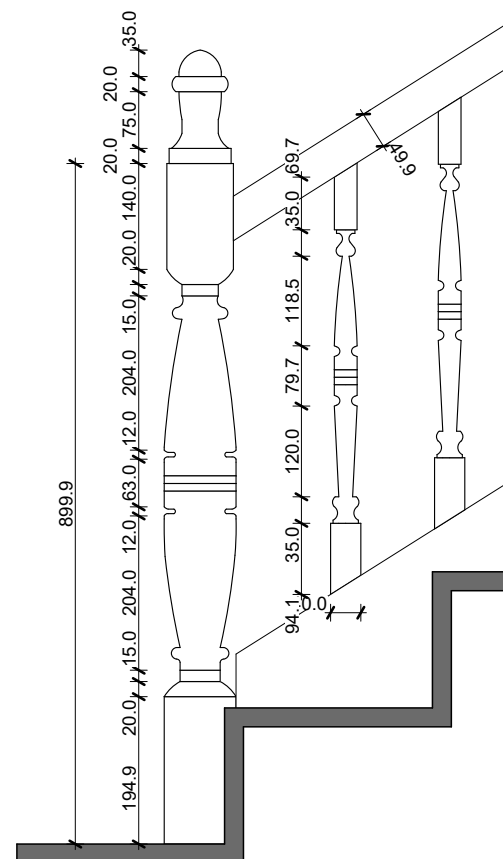

04 Stairs- Historic
Scale: 1:10

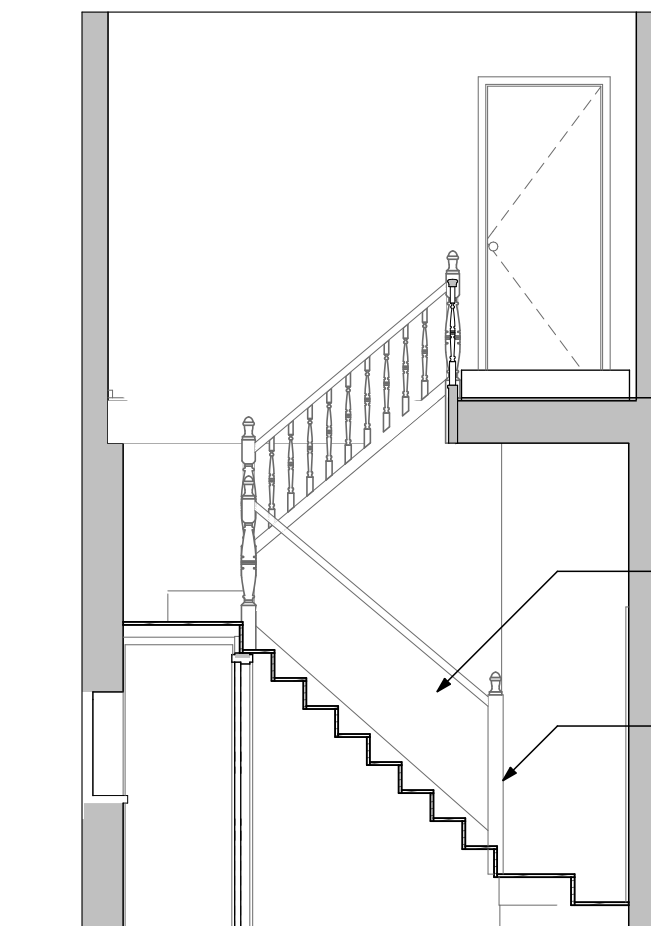


03 Stair 01 & 03
Scale: 1:50

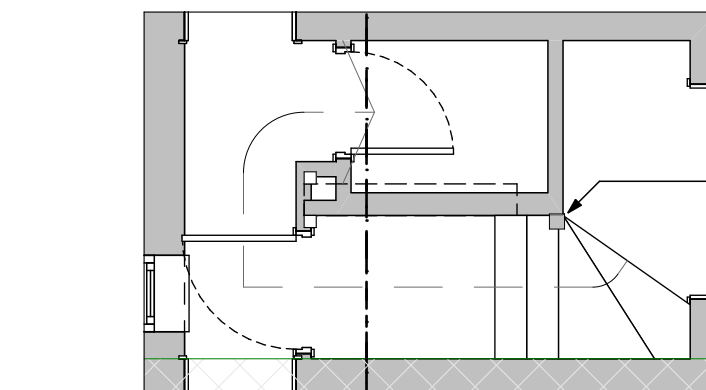

02 Ground Floor
Scale: 1:50

Newel post not turned
connects with timber
panelling and not
baluster

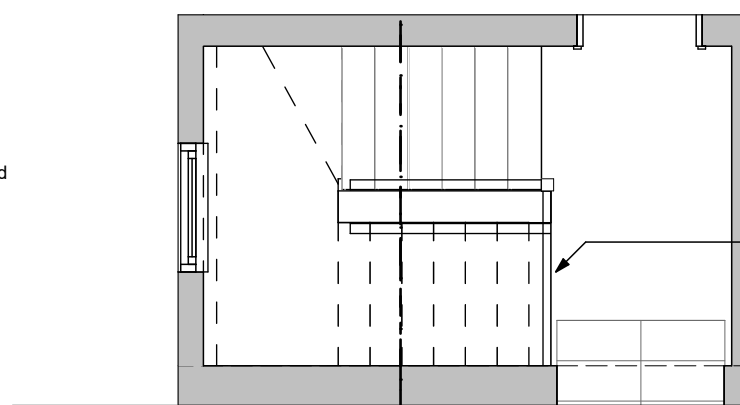

01 First Floor
Scale: 1:50




— Balustrade matches stairs

—Panel

Newel post not turned
connects with timber
panelling and not
baluster

BIM Server: SCE-SVR-001 - BIM Server 21054 17-27 Queen Victoria Street Tender

BIM Server: SCE-SVR-001 - BIM Server 21.054. 17-27 Queen Victoria Street 054. 17-27 Queen Victoria Street, Tender

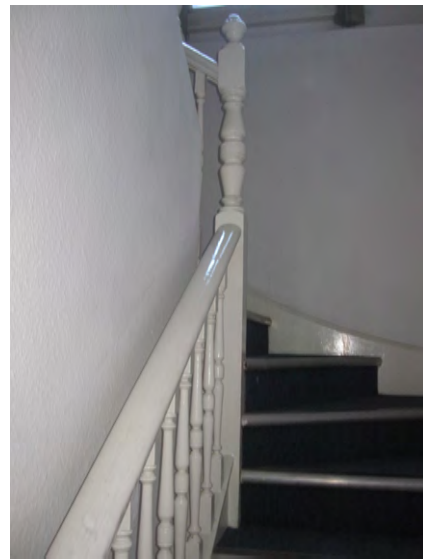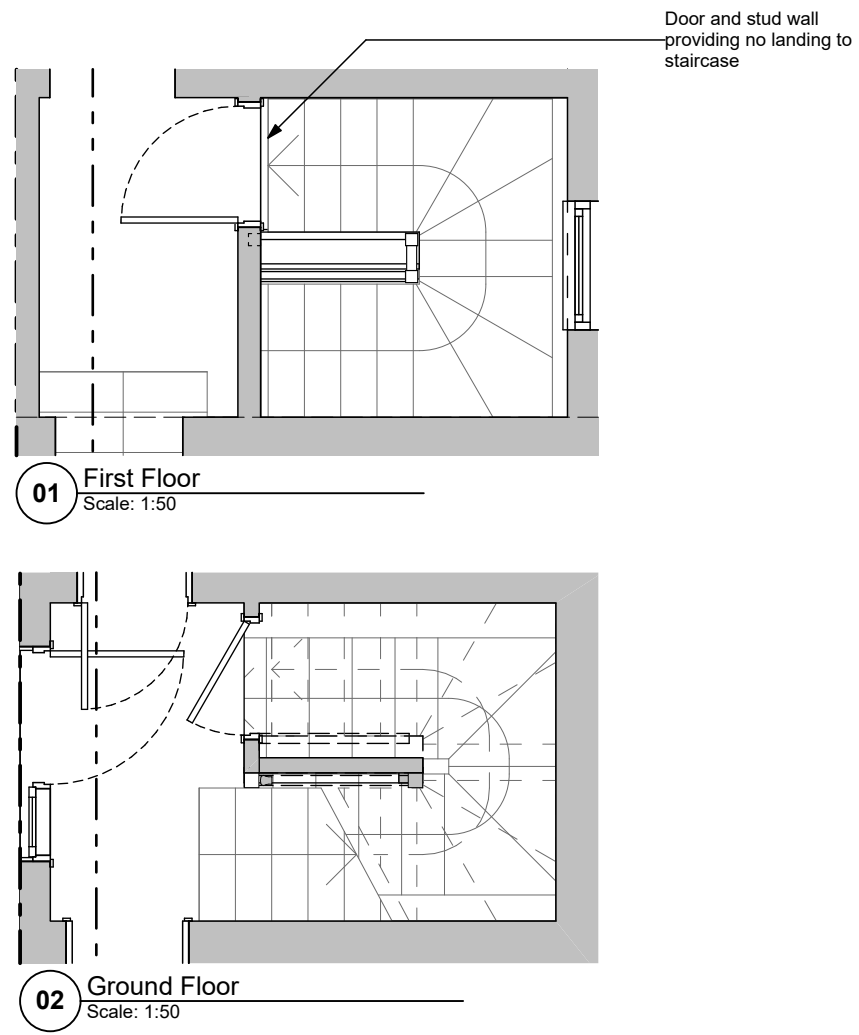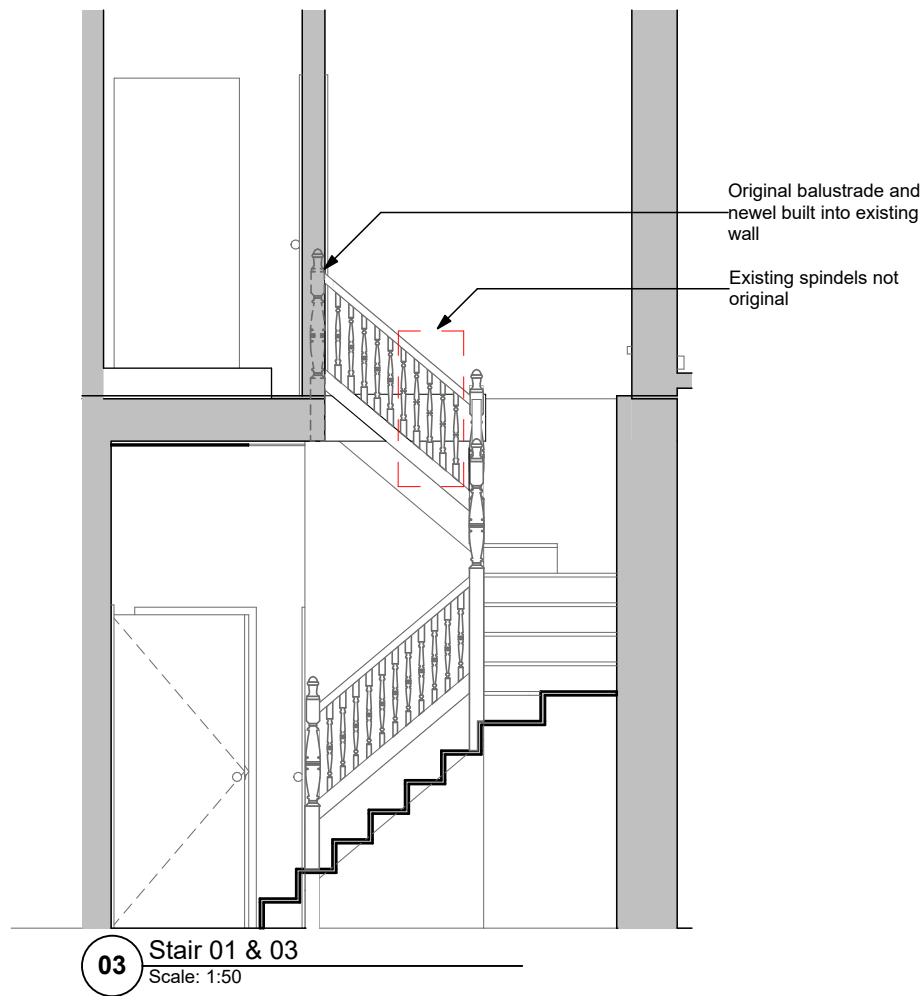

04 Heritage Images
Scale: 1:250

Scenario Architecture

Tel 0207.686.3445
www.scenarioarchitecture.com
10a Branch Place
London N1 5PH

DRAWING NOT TO BE USED
OTHER THAN THE PUPOSE FOR
WHICH IT WAS PREPARED. IT'S
SUPPLIED WITHOUT LIABILITY
FOR ERRORS OR OMISSIONS. ALL
DIMENSIONS ARE TO BE CHECKED
ON SITE. THIS DRAWING IS TO BE
READ IN CONJUNCTION WITH ALL
OTHER DRAWINGS. NOTES ON
THIS DRAWING WILL APPLY TO ALL
OTHER DRAWINGS WHERE A
SIMILAR POSITION EXISTS.

Client:
**IDREAM Reading
LTD**

Site Details
**17-27 Queen Victoria
Street, Reading RG1
1SY London UK**


Issue		
No.	Name	Date
-	Planning	06/07/2018

Revision		
No	Change	Date

Existing Stair-02

Sheet No.
EX-A5.02

Project No. 054
Date 05/07/2018
Paper Size A1
Scale

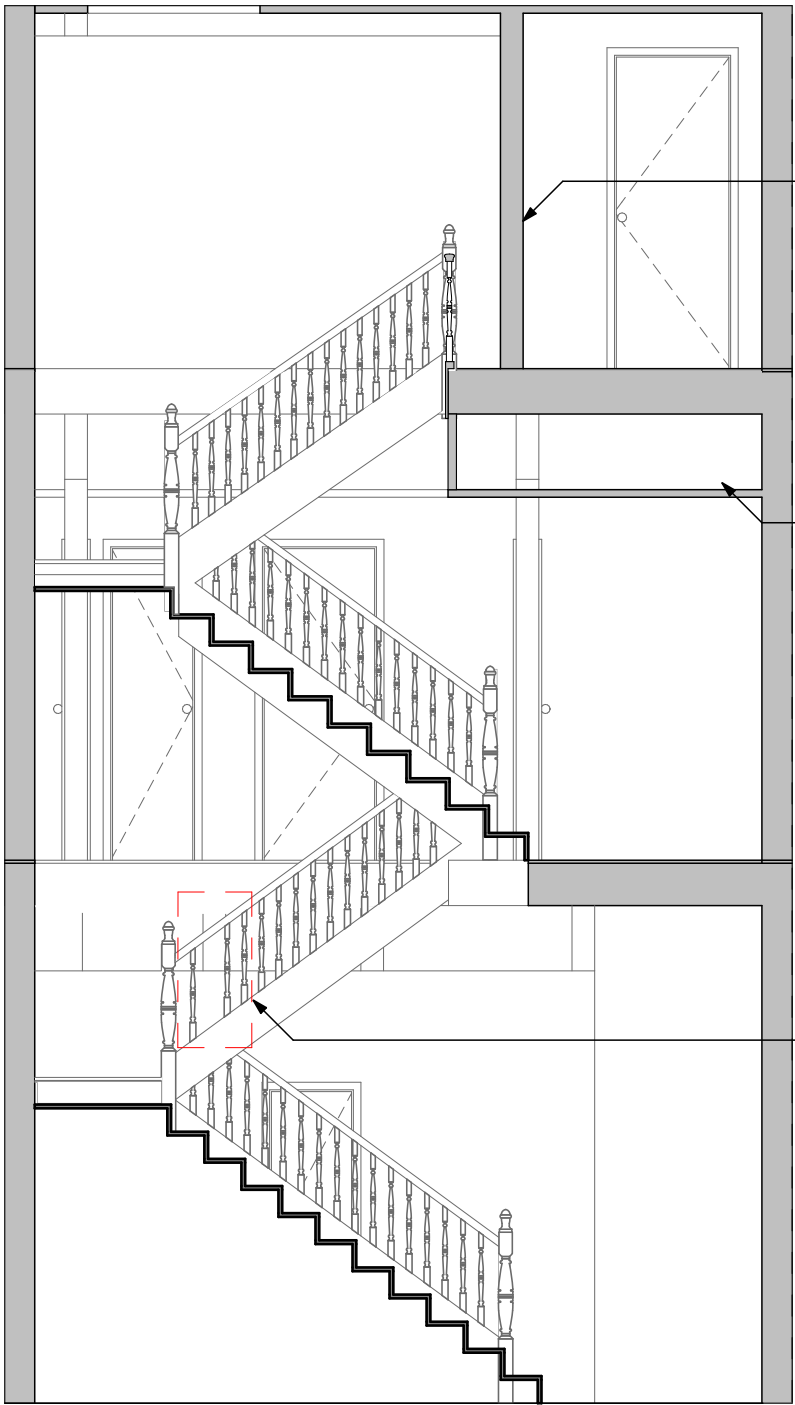


01 Stair 02
Scale: 1:50


Scheme proposes
removal of existing non
original partition wall

Suspended ceiling not
original


Missing spindle

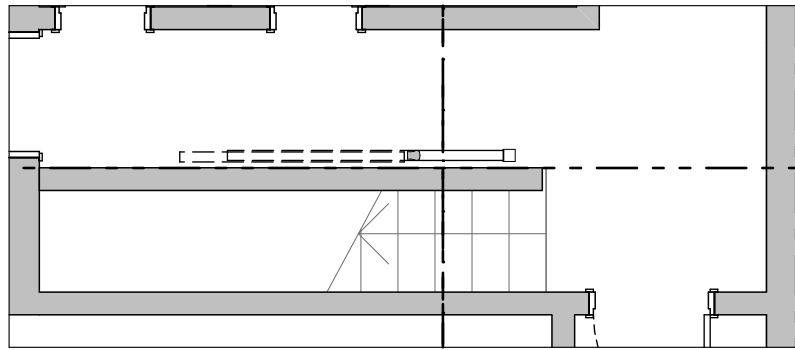


03 First Floor
Scale: 1:50

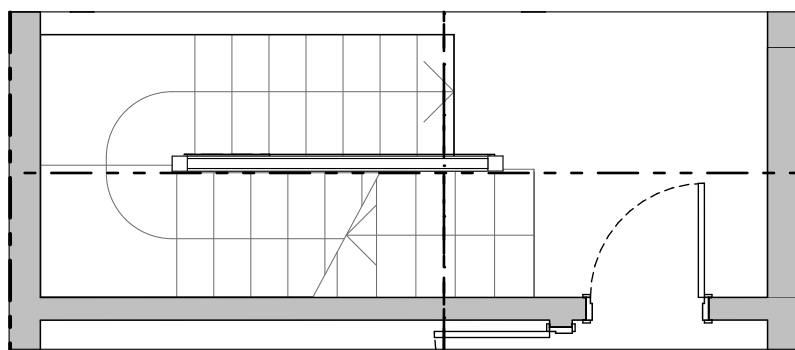

04 Second Floor
Scale: 1:50

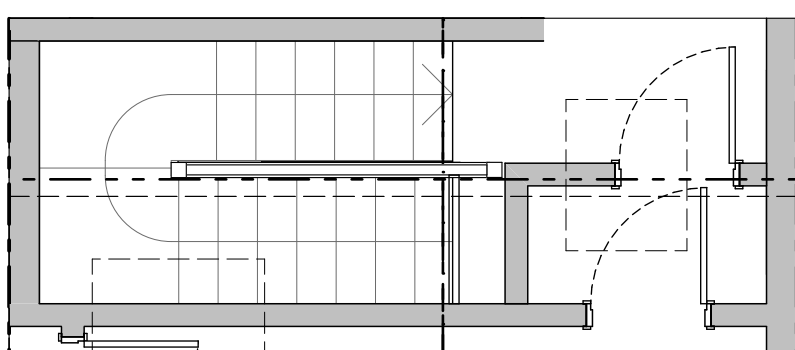

02 Third Floor
Scale: 1:50

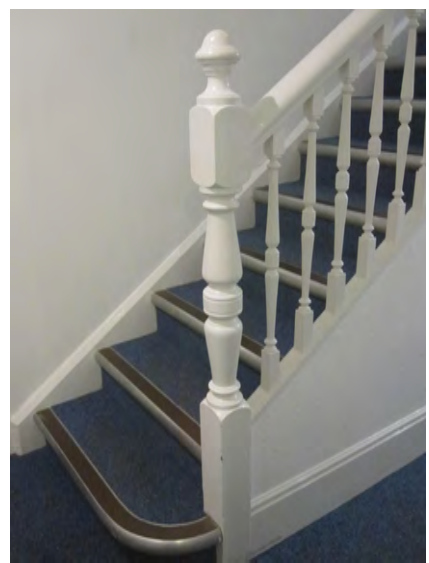

05 Heritage Images
Scale: 1:250

Scenario Architecture

Tel 0207.686.3445
www.scenarioarchitecture.com
10a Branch Place
London N1 5PH

DRAWING NOT TO BE USED
OTHER THAN THE PUPOSE FOR
WHICH IT WAS PREPARED. IT'S
SUPPLIED WITHOUT LIABILITY
FOR ERRORS OR OMISSIONS. ALL
DIMENSIONS ARE TO BE CHECKED
ON SITE. THIS DRAWING IS TO BE
READ IN CONJUNCTION WITH ALL
OTHER DRAWINGS. NOTES ON
THIS DRAWING WILL APPLY TO ALL
OTHER DRAWINGS WHERE A
SIMILAR POSITION EXISTS.

Client:
**IDREAM Reading
LTD**

Site Details
**17-27 Queen Victoria
Street, Reading RG1
1SY London UK**


Issue		
No.	Name	Date
-	Planning	06/07/2018

Revision		
No	Change	Date


Existing Stair-03

Sheet No.
EX-A5.03
Project No. 054
Date 05/07/2018
Paper Size A1
Scale


BIM Server: SCE-SVR-001 - BIM Server 21.054. 17-27 Queen Victoria Street 054. 17-27 Queen Victoria Street, Tender

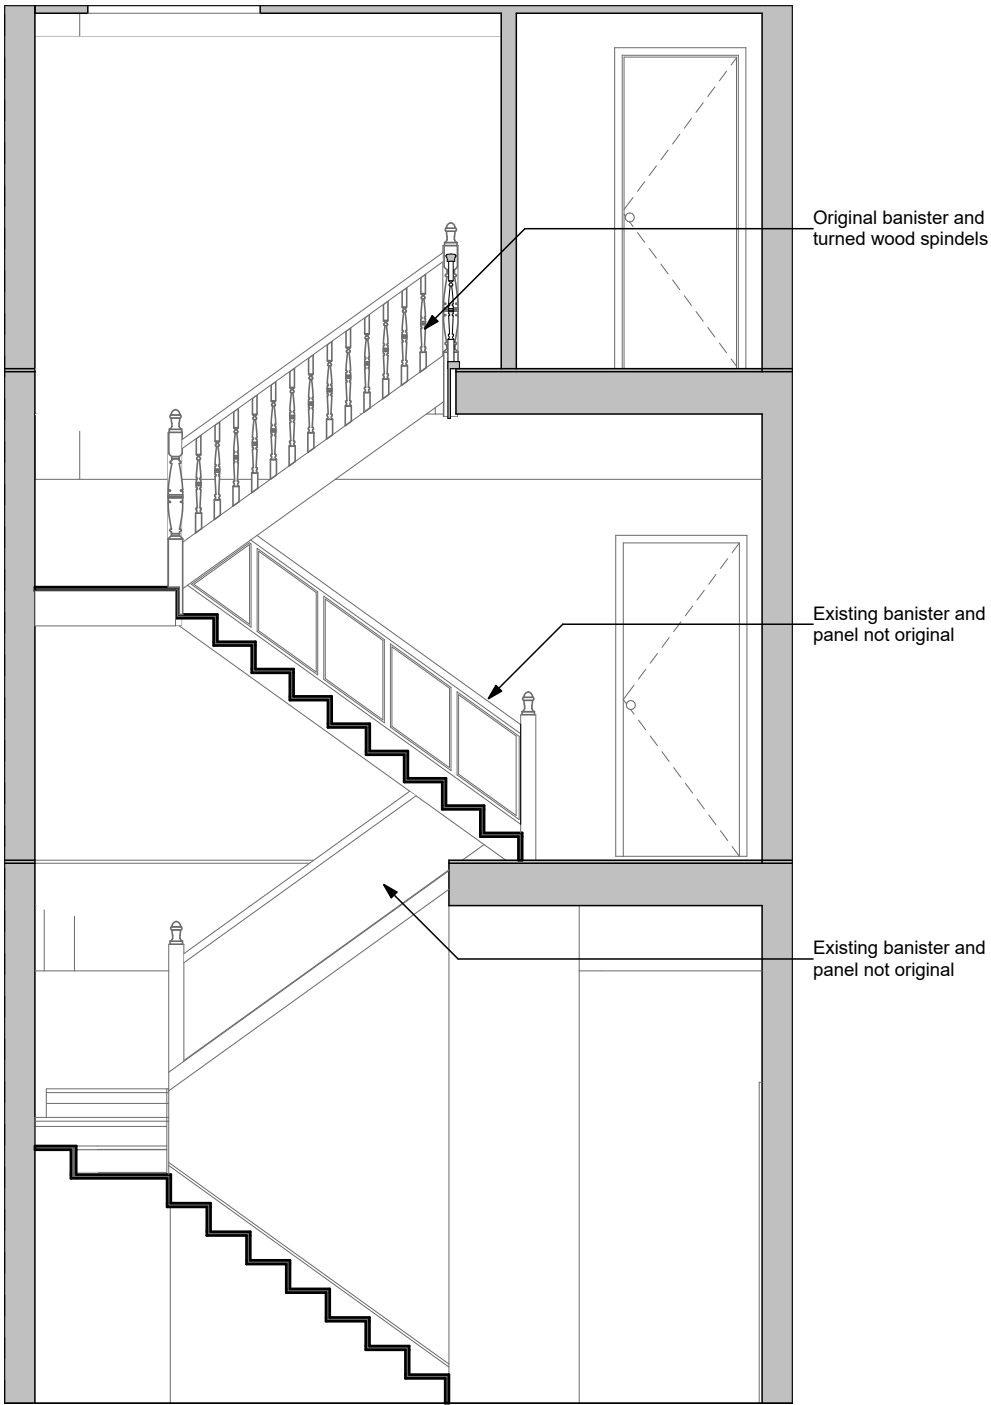


04 Stair 06
Scale: 1:50

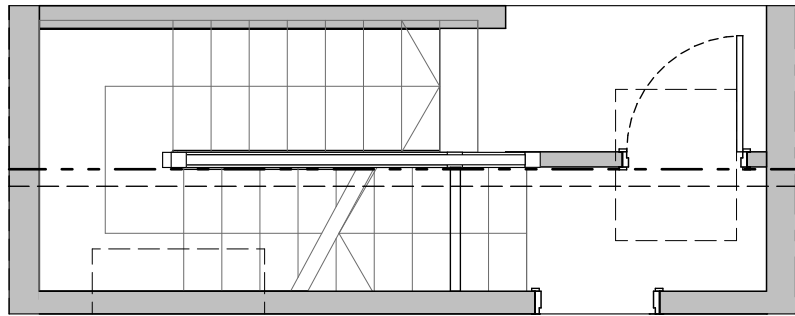



01 Third Floor
Scale: 1:50

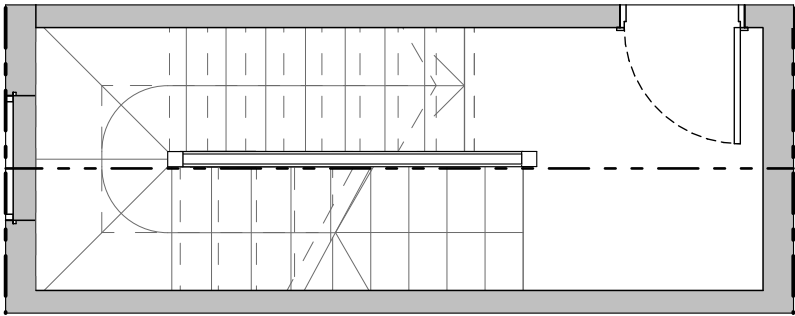

02 Second Floor
Scale: 1:50

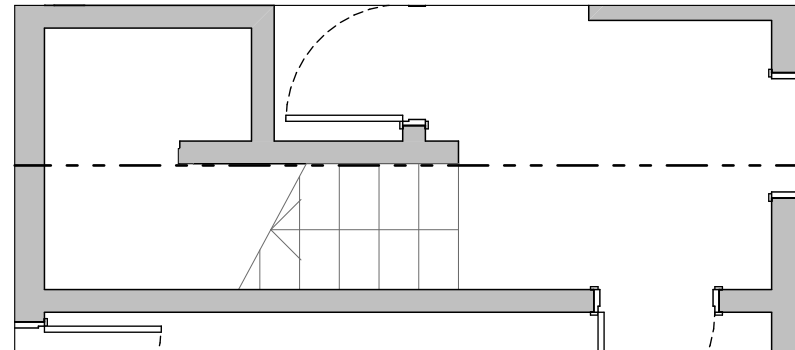

03 First Floor
Scale: 1:50

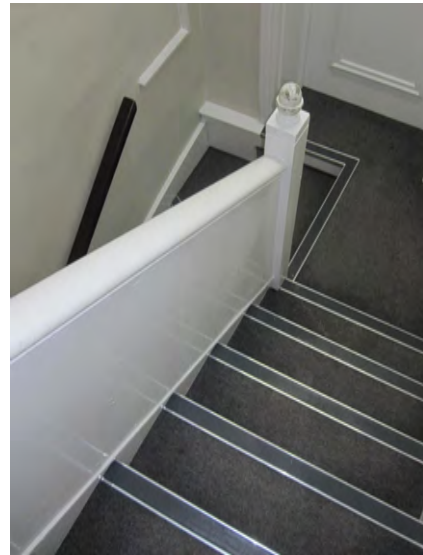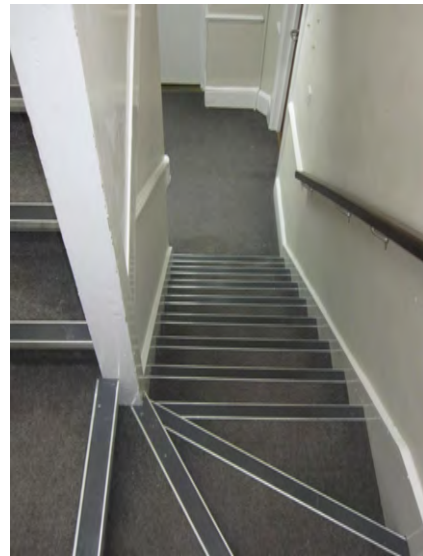

05 Heritage Images
Scale: 1:250

Scenario Architecture

Tel 0207.686.3445
www.scenarioarchitecture.com
10a Branch Place
London N1 5PH

DRAWING NOT TO BE USED
OTHER THAN THE PUPOSE FOR
WHICH IT WAS PREPARED. IT'S
SUPPLIED WITHOUT LIABILITY
FOR ERRORS OR OMISSIONS. ALL
DIMENSIONS ARE TO BE CHECKED
ON SITE. THIS DRAWING IS TO BE
READ IN CONJUNCTION WITH ALL
OTHER DRAWINGS. NOTES ON
THIS DRAWING WILL APPLY TO ALL
OTHER DRAWINGS WHERE A
SIMILAR POSITION EXISTS.

Client:
**IDREAM Reading
LTD**

Site Details
**17-27 Queen Victoria
Street, Reading RG1
1SY London UK**

Issue		
No.	Name	Date
-	Planning	06/07/2018


Revision		
No	Change	Date

Existing Stair-04


Sheet No.
EX-A5.04

Project No.	054
Date	05/07/2018
Paper Size	A1
Scale	


BIM Server: SCE-SVR-001 - BIM Server 21.054. 17-27 Queen Victoria Street 054. 17-27 Queen Victoria Street Tender

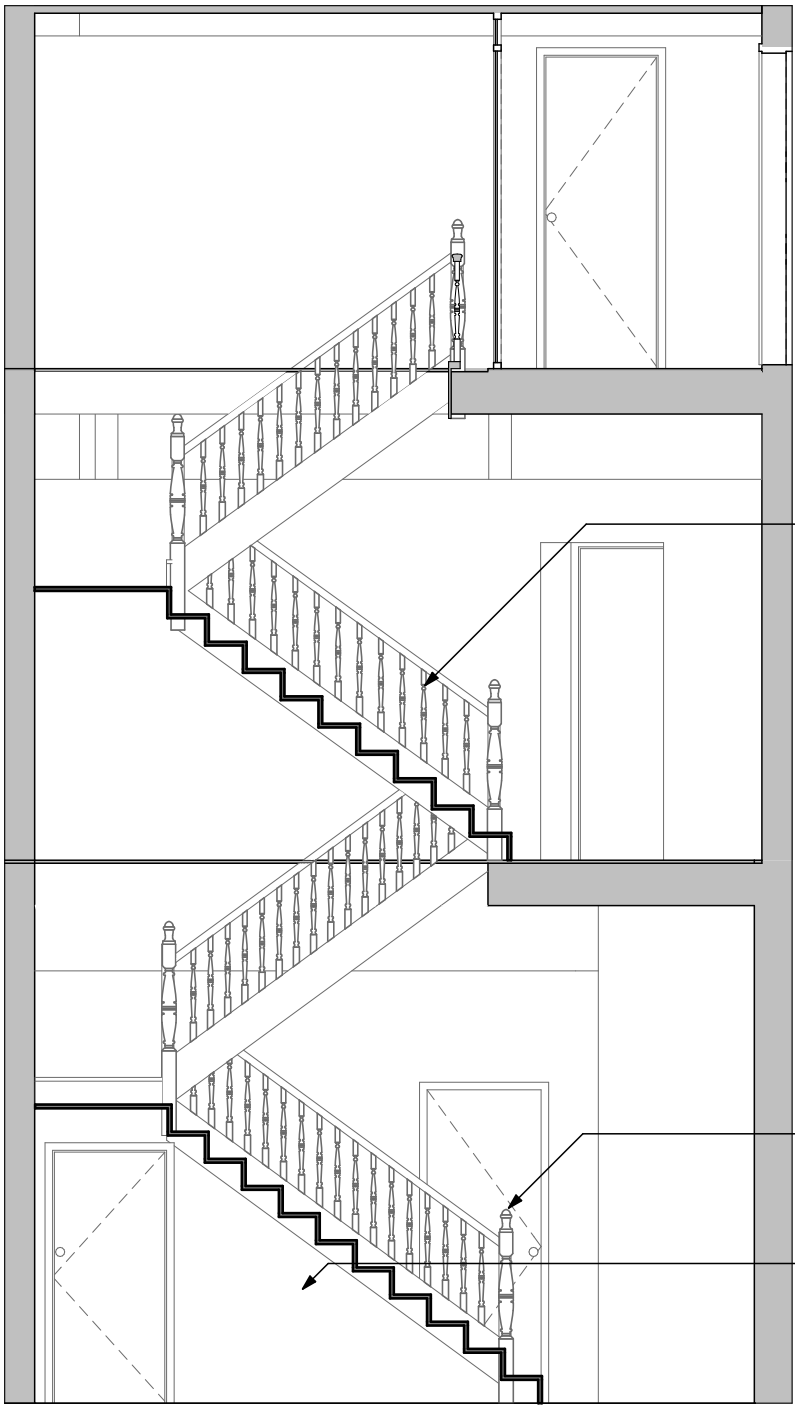


01 Stair 05
Scale: 1:50

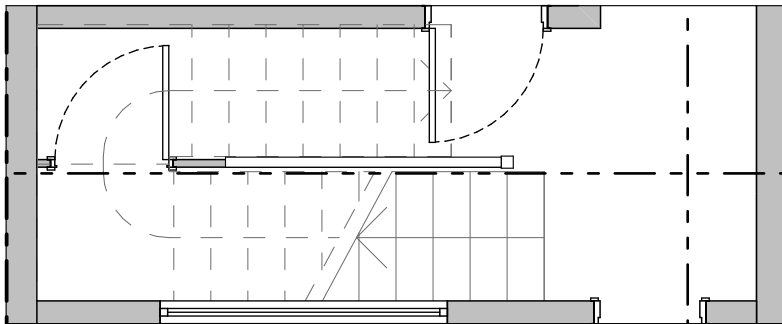

04 First Floor
Scale: 1:50

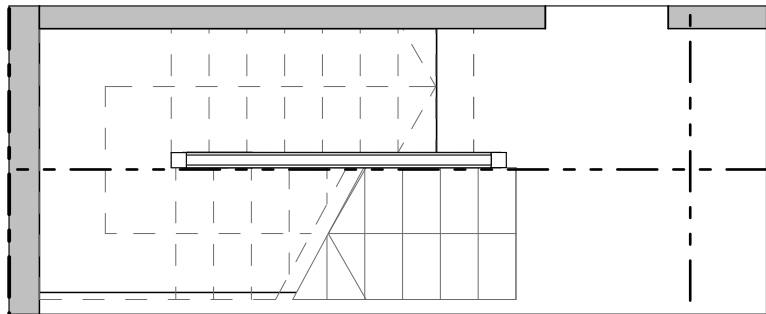

03 Second Floor
Scale: 1:50

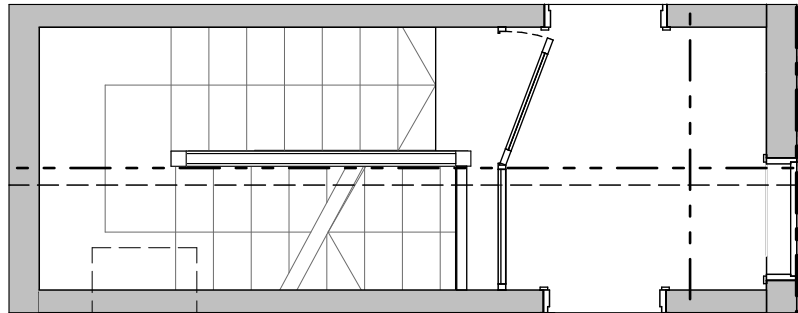

02 Third Floor
Scale: 1:50



05 Heritage Images
Scale: 1:250

Scenario Architecture

Tel 0207.686.3445
www.scenarioarchitecture.com
10a Branch Place
London N1 5PH

DRAWING NOT TO BE USED
OTHER THAN THE PUPOSE FOR
WHICH IT WAS PREPARED. IT'S
SUPPLIED WITHOUT LIABILITY
FOR ERRORS OR OMISSIONS. ALL
DIMENSIONS ARE TO BE CHECKED
ON SITE. THIS DRAWING IS TO BE
READ IN CONJUNCTION WITH ALL
OTHER DRAWINGS. NOTES ON
THIS DRAWING WILL APPLY TO ALL
OTHER DRAWINGS WHERE A
SIMILAR POSITION EXISTS.

Client:
**IDREAM Reading
LTD**

Site Details
**17-27 Queen Victoria
Street, Reading RG1
1SY London UK**

Issue

No.	Name	Date
-	Planning	06/07/2018






Revision

No	Change	Date
----	--------	------

Existing Stair-05

Sheet No.
EX-A5.05

Project No.	054
Date	05/07/2018
Paper Size	A1
Scale	

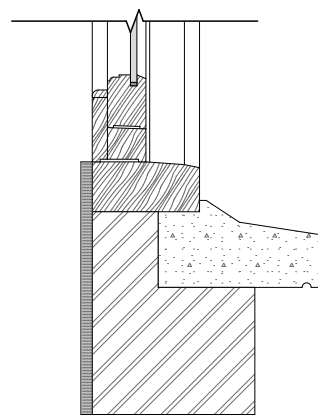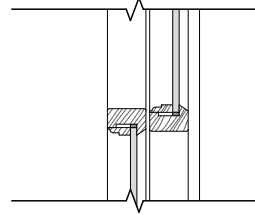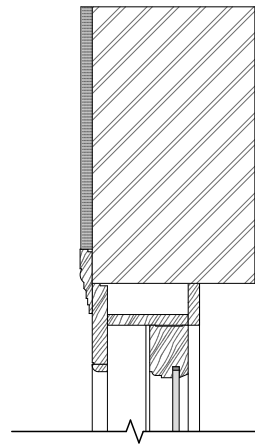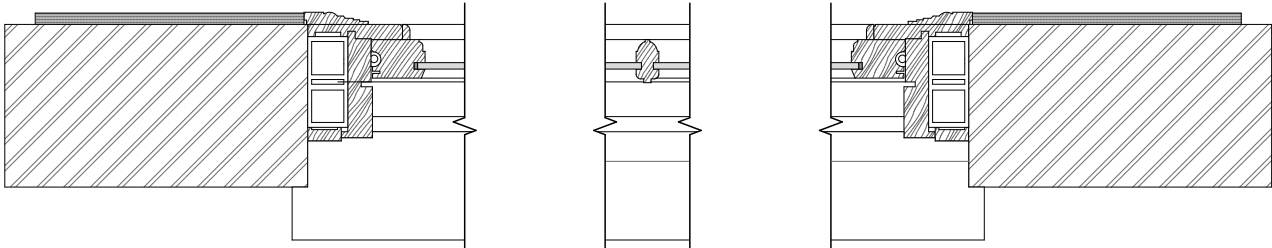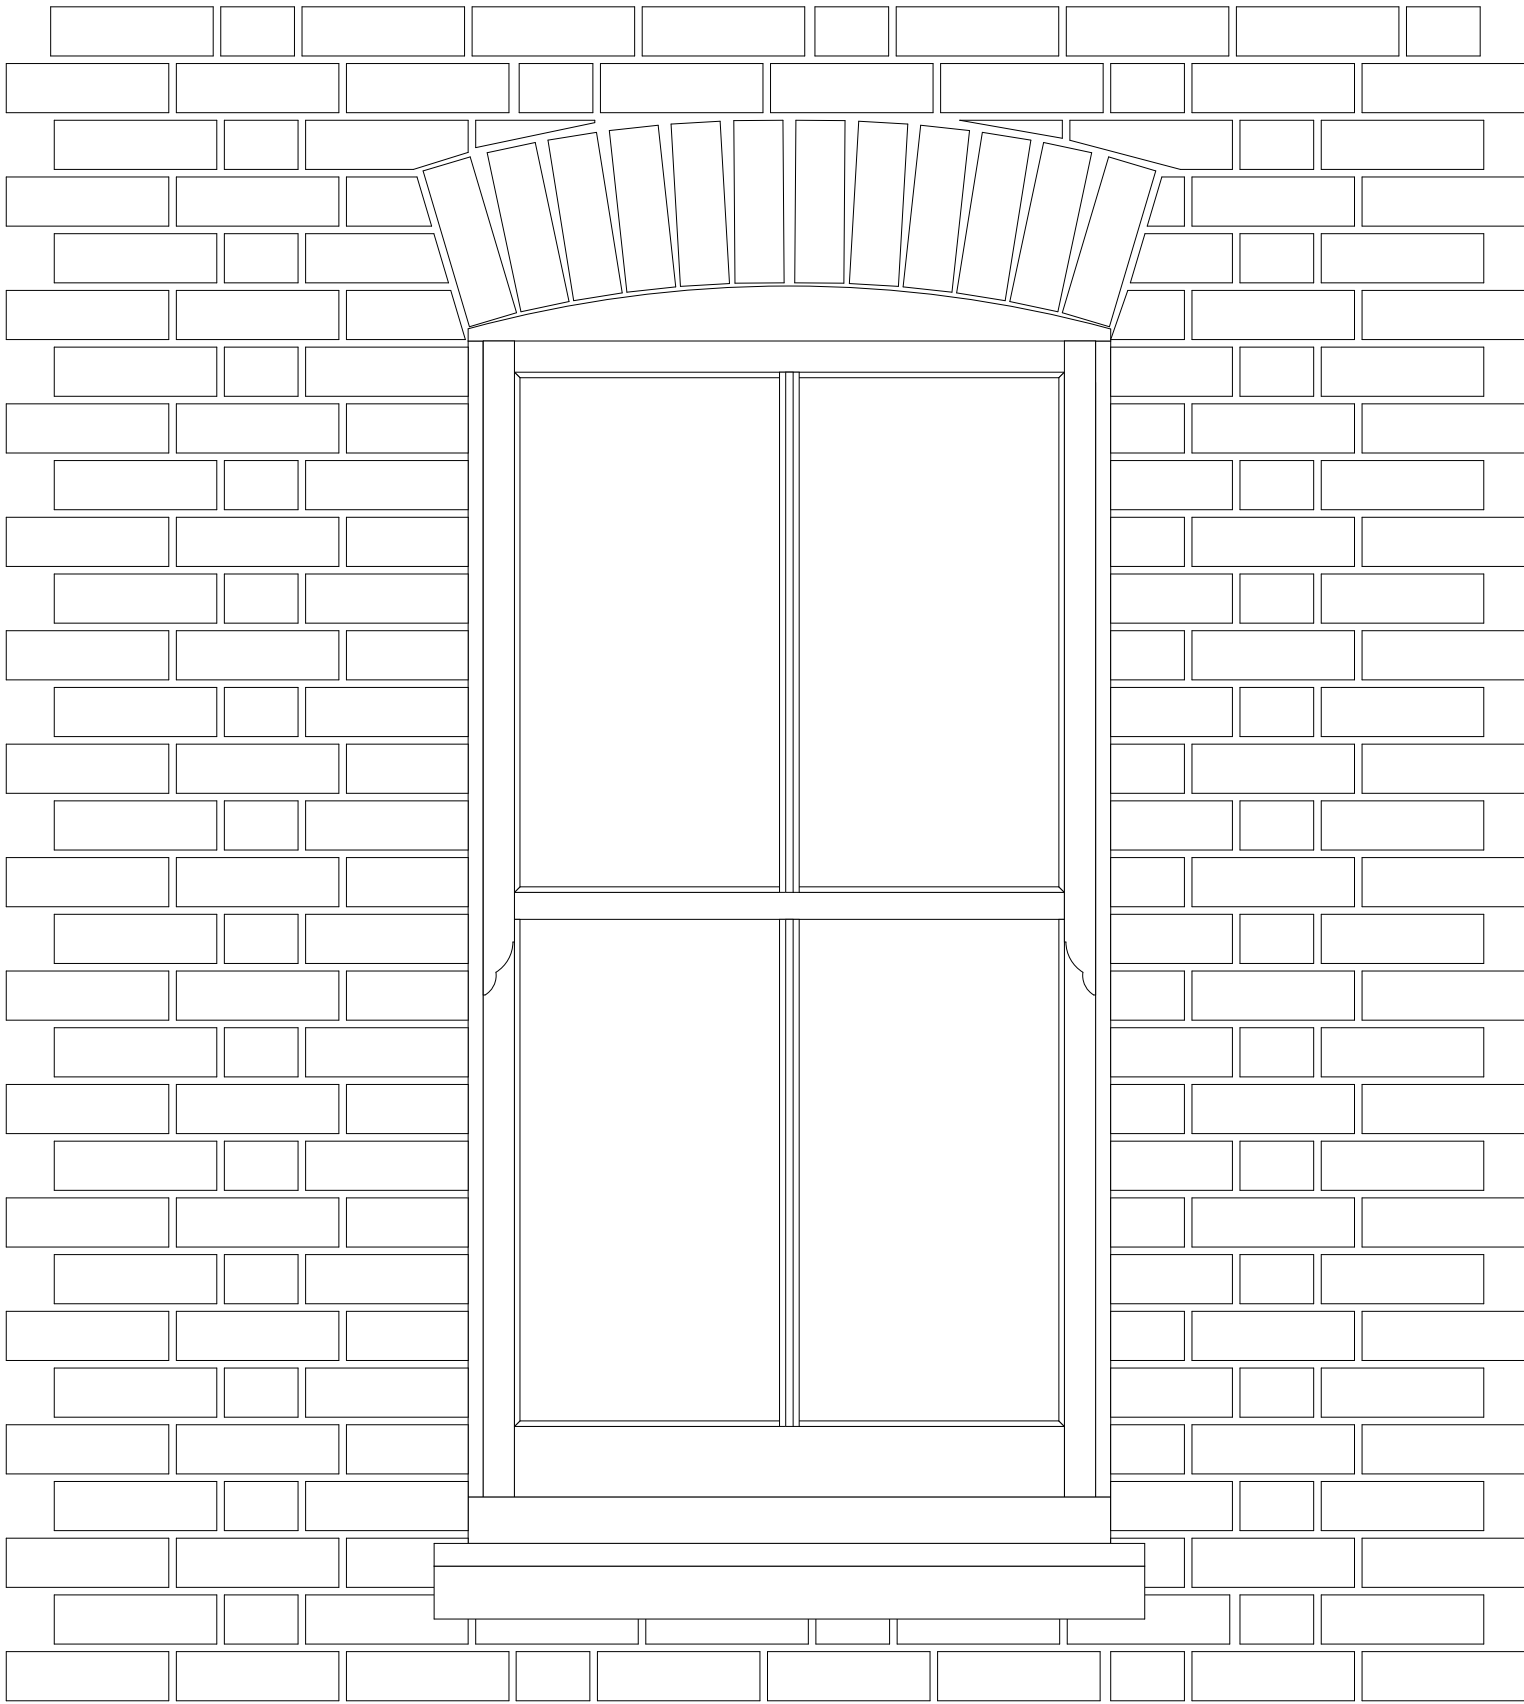

02 Heritage Images
Scale: 1:250

Scenario Architecture

Tel 0207.686.3445
www.scenarioarchitecture.com
10a Branch Place
London N1 5PH

DRAWING NOT TO BE USED
OTHER THAN THE PUPOSE FOR
WHICH IT WAS PREPARED. IT'S
SUPPLIED WITHOUT LIABILITY
FOR ERRORS OR OMISSIONS. ALL
DIMENSIONS ARE TO BE CHECKED
ON SITE. THIS DRAWING IS TO BE
READ IN CONJUNCTION WITH ALL
OTHER DRAWINGS. NOTES ON
THIS DRAWING WILL APPLY TO ALL
OTHER DRAWINGS WHERE A
SIMILAR POSITION EXISTS.

Client:
**IDREAM Reading
LTD**

Site Details
**17-27 Queen Victoria
Street, Reading RG1
1SY London UK**

Issue		
No.	Name	Date
-	Planning	06/07/2018

Revision		
No	Change	Date

Existing Windows

Sheet No.
EX-A5.06
Project No. 054
Date 05/07/2018
Paper Size A1
Scale

01 Window
Scale: 1:10