
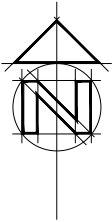


Disclaimer
THIS DRAWING MUST NOT BE SCALED UNLESS ISSUED FOR PLANNING PURPOSES.
ALL DIMENSIONS ARE TO BE VERIFIED PRIOR TO SETTING OUT, COMMENCING
WORK, OR PRODUCTION OF FABRICATION DRAWINGS.
REPORT ANY DISCREPANCIES TO THE SUPERVISING OFFICER IMMEDIATELY.
DRAWINGS MARKED AS "DRAFT" ARE FOR APPROVAL ONLY AND NOT ISSUED FOR
CONSTRUCTION PURPOSES. COPYRIGHT ©

Rev	Description	By	Date

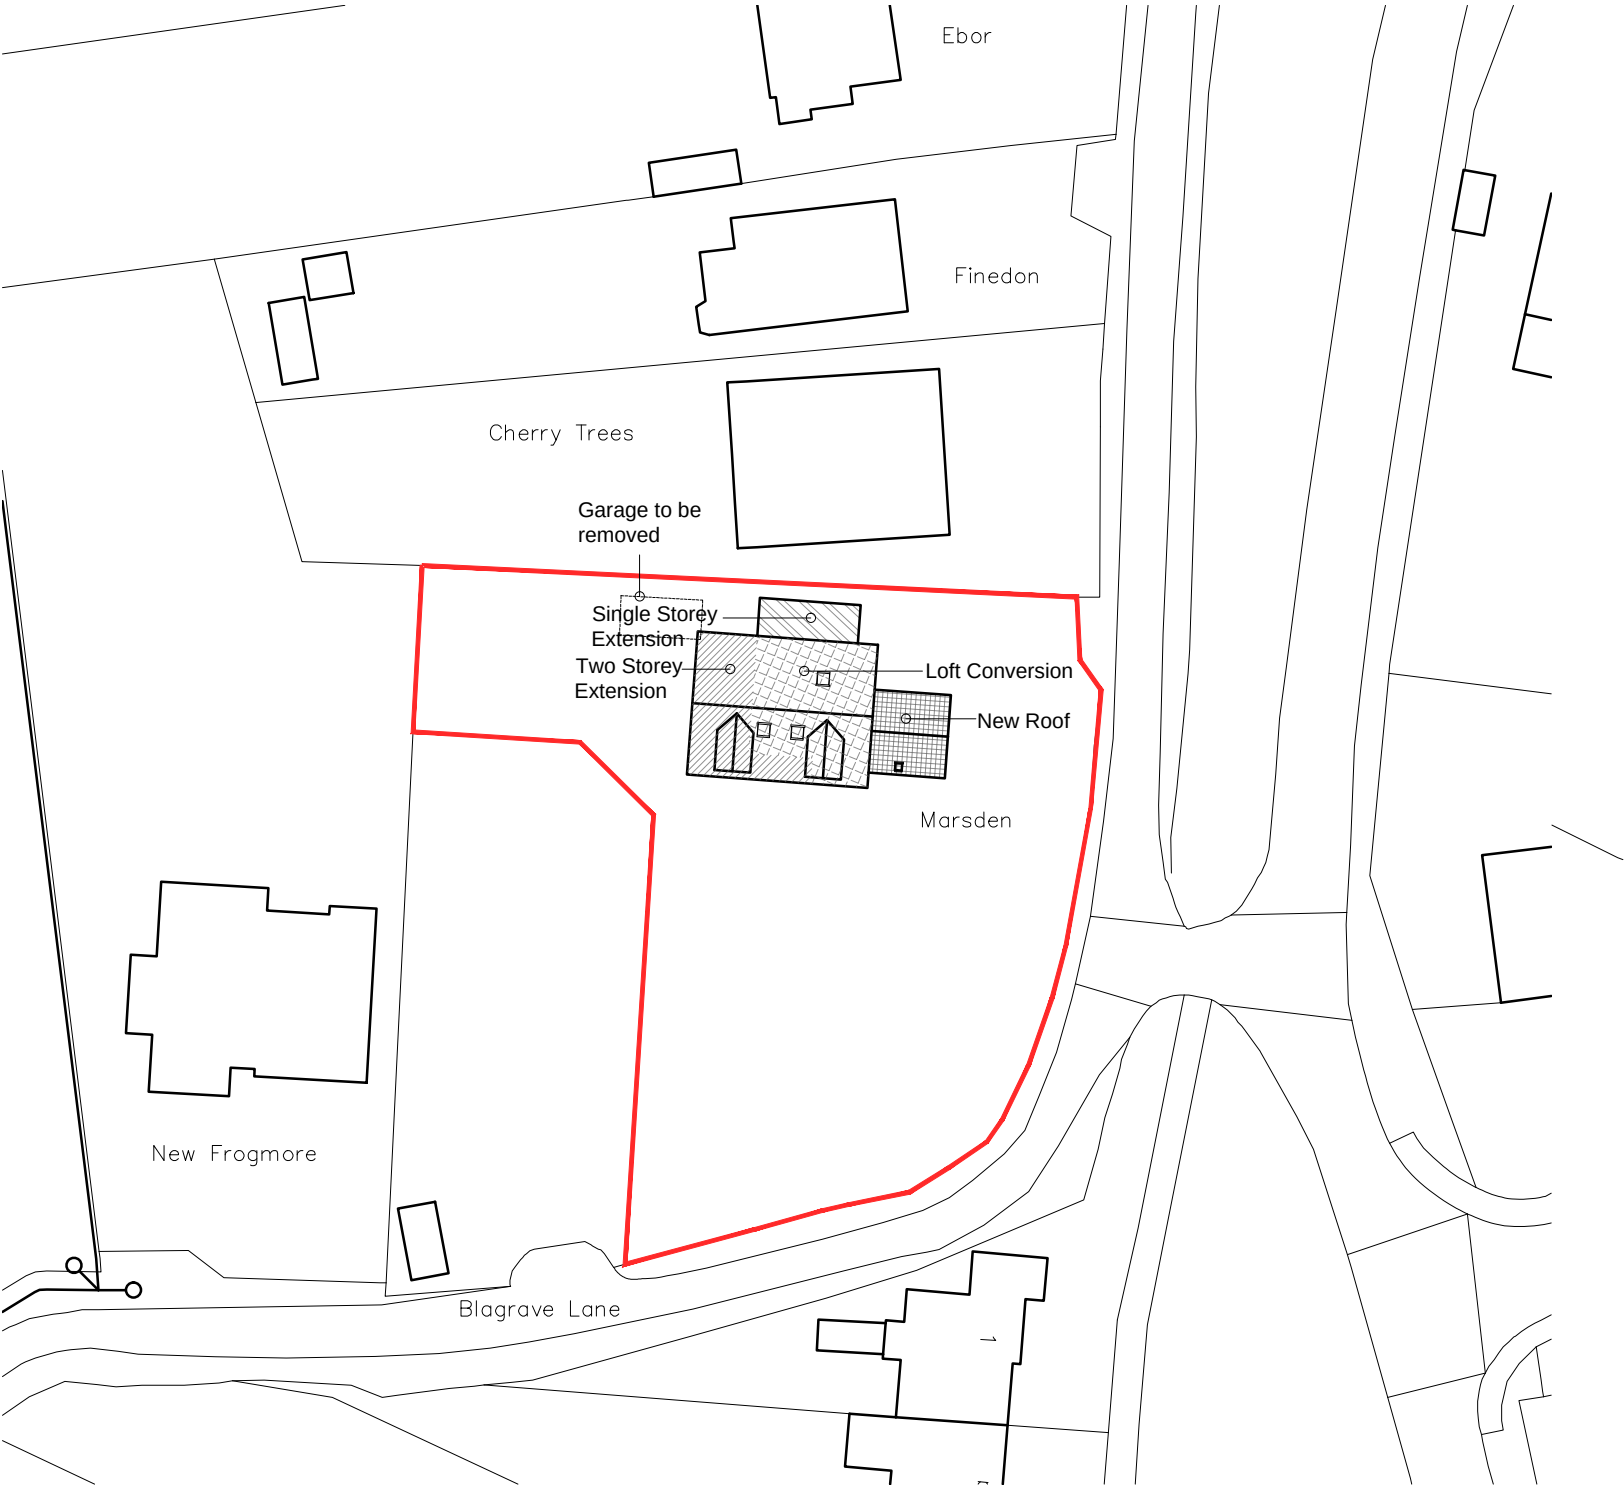

1:1250 scale Bar
This Drawing has been produced for printing onto A3 size paper,
If printing on any other size please use the scale bar below.

0m 12.5m 25m 50m 100m
6.2m

1:500 scale Bar
This Drawing has been produced for printing onto A3 size paper,
If printing on any other size please use the scale bar below.

0m 5m 20m 40m
2.5m 10m

Day • Tanner LTD

ARCHITECTURE
AND PLANNING

www.daytanner.co.uk

CLIENT **Mr & Mrs J. Cunningham**

JOB **Marsden, Blagrove Lane,
Caversham, RG4 7DZ**

DRG **Block and Location Plan**

SCALE 1:500/1250 DRAWN GH

DATE November 2017

Suite 1A
Market House
19–21 Market Place
Wokingham
Berkshire
RG40 1AP
0118 989 0808
info@daytanner.co.uk

3428/213