




The Blade

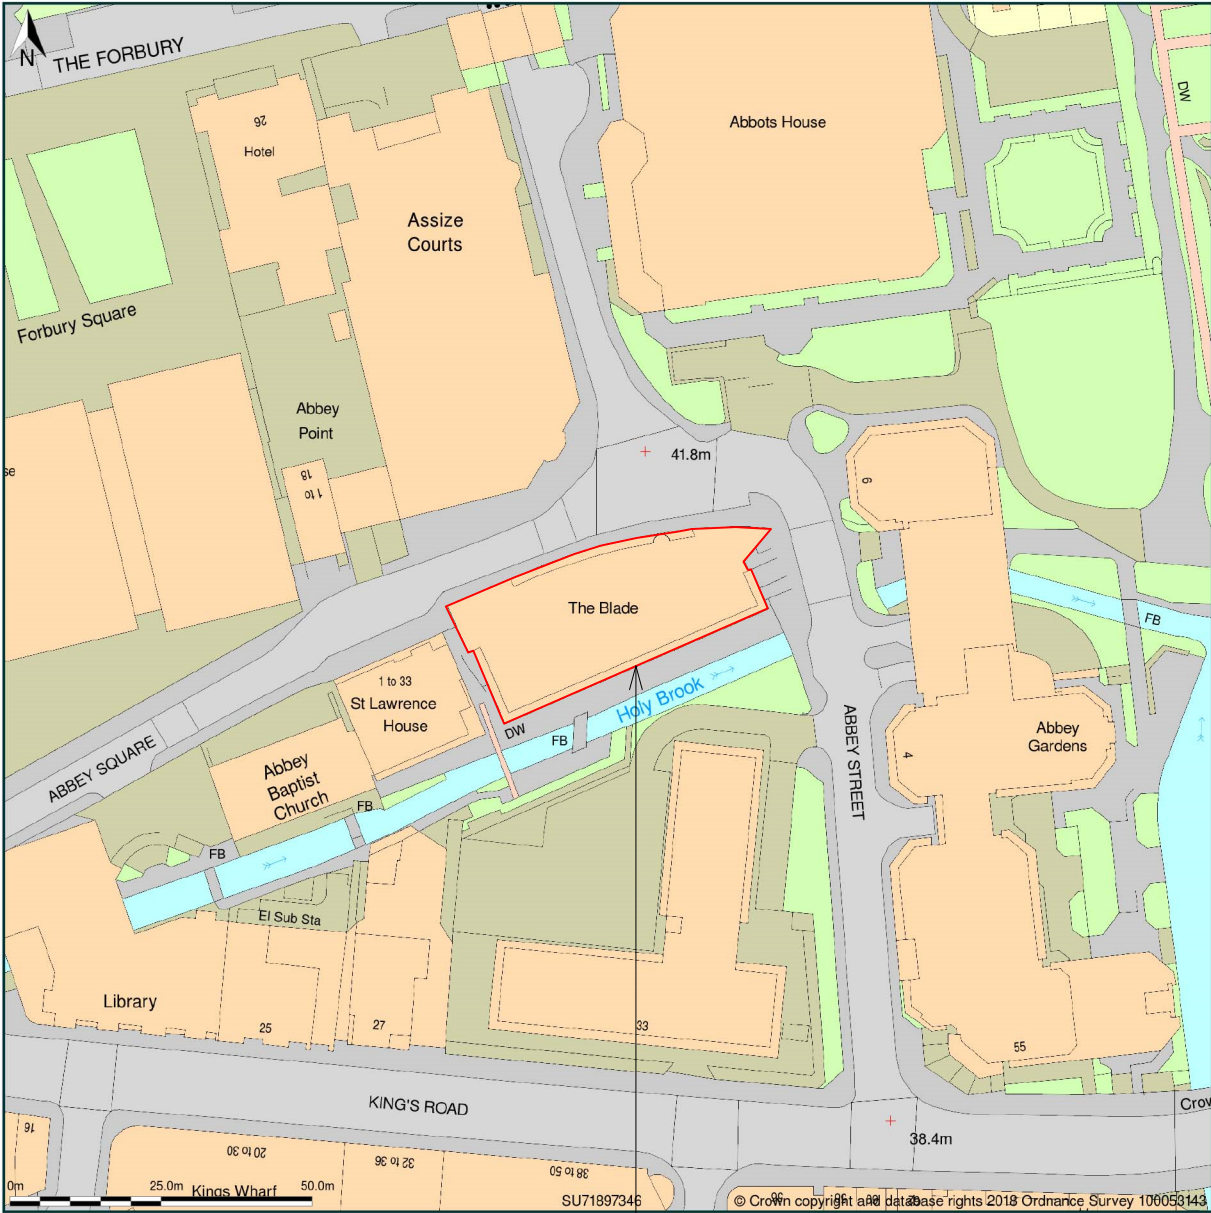

Existing OS Map: The Blade, Reading
Scale 1:1250 @ A3

Site Measurements not to be taken from drawings
Contractor to confirm all dimensions
HHD not liable for seeking relevant planning authority permissions (including LBC) unless specifically directed by the client

-	21.06.2018	First Issue	RH
No.	Date	Revisions / Submissions	Revised by

 HamburyHirdDesign	
Design Firm HamburyHird Design Ltd. 50-52 Wellsway Bath BA2 4SA Telephone: 01225 336004	
Stage Planning	
Project Title THE BLADE ABBEY SQUARE READING	
Drawing Title Existing OS Map	
Project Manager tbc	Project ID 216
Drawn By VP	Scale 1:1250 @A3
Reviewed By RH	Drawing No. 216.001.05
Date May 2018	
CAD File Name 216.001	