

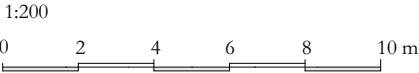


© This drawing remains the property of The Keen Partnership and shall not be copied without prior written consent.


All dimensions to be checked on site and any discrepancies to be reported before work commences.

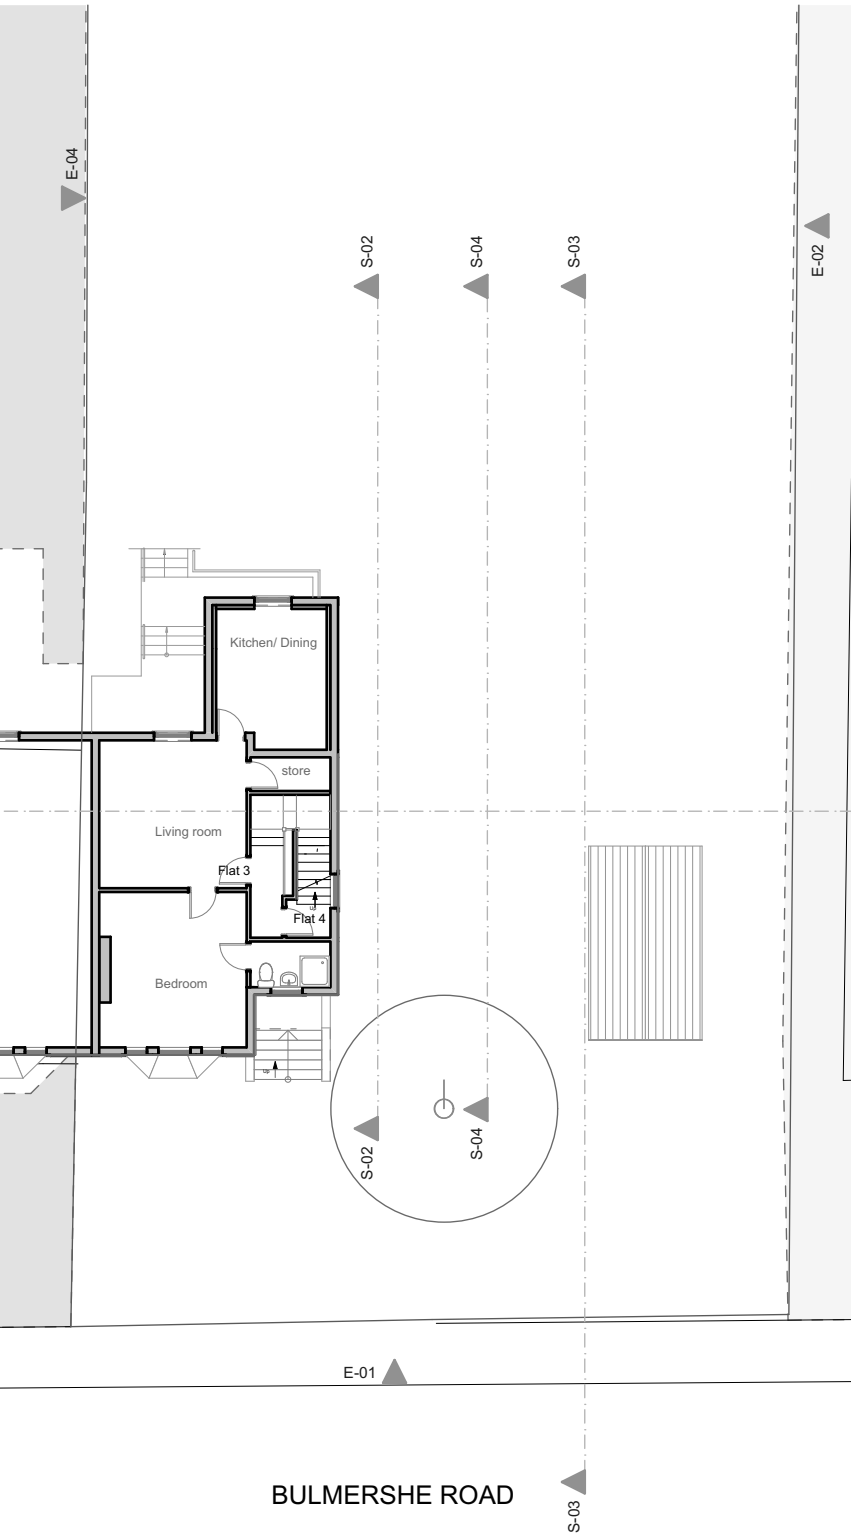

Notes:

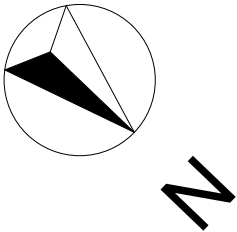

2 Existing First Floor 1:200

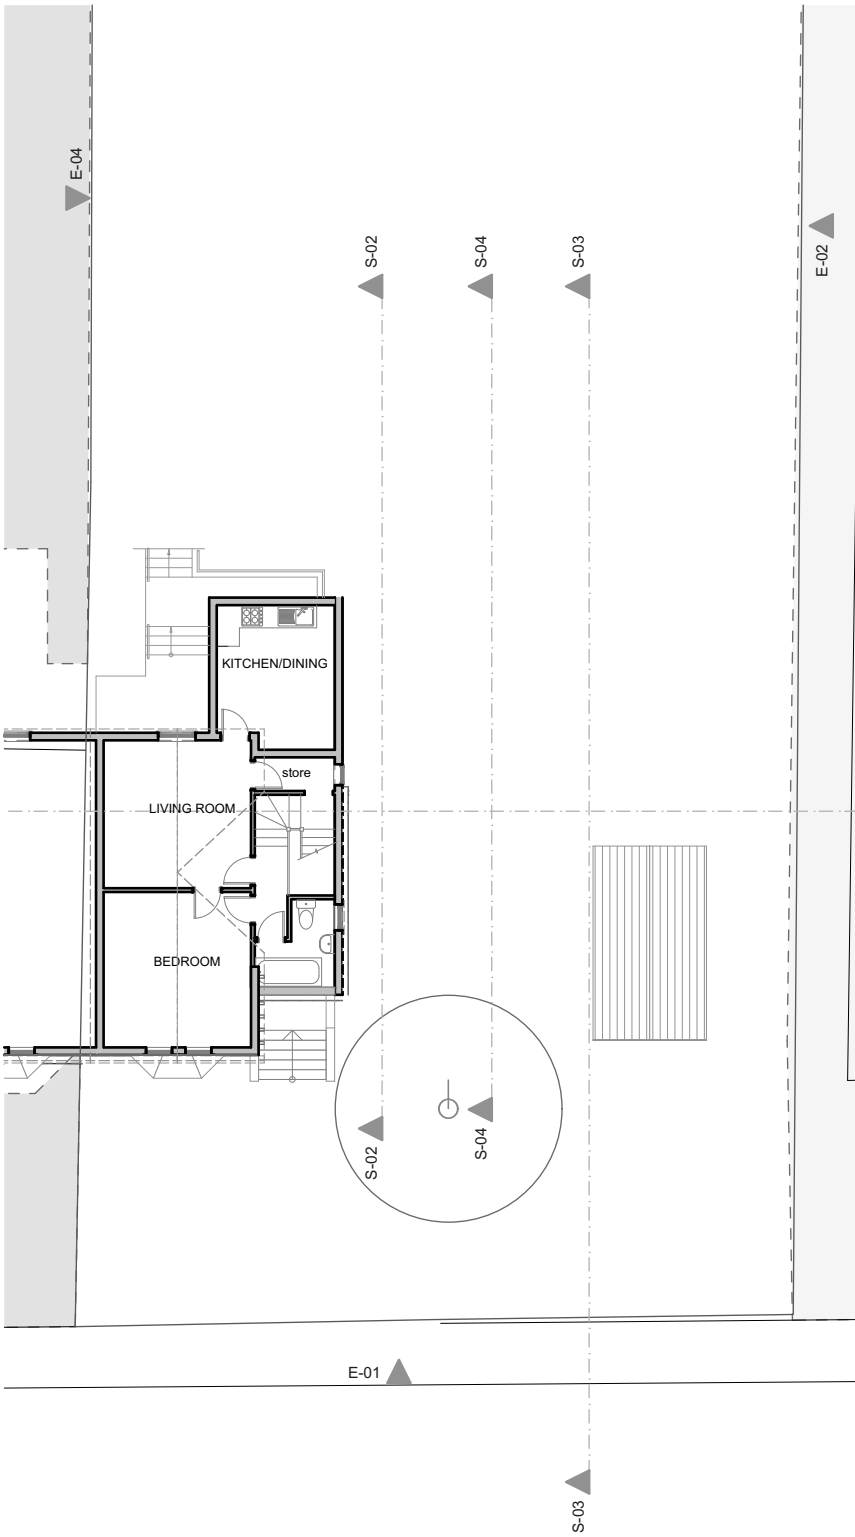

3 Existing Second Floor 1:200

THE KEEN PARTNERSHIP
The Courtyard
Edinburgh Road
Reading RG30 2UA
Tel: 0118 9510 855
Fax: 0118 9510 866
chris@keenpartnership.co.uk
www.keenpartnership.co.uk

cabe
chartered association
of building engineers

RICS

1881
COLEGIO DE
INGENIEROS
DE VENEZUELA

Colegio de Arquitectos
de Venezuela

Client:
Mr & Mrs Dhillon

Job Title:
**40 Bulmershe rd
42 Bulmershe Road Reading RG1 5RJ**

Drawing Title:
Existing First and Second Floor

Drawing Date: 14-02-2018	Status: Planning	
Issue Date: 09/07/2018	Drawn By: CP	Scale: 1:200@A3
Job No: 8769-18	Drawing No: PL-13	Rev: