
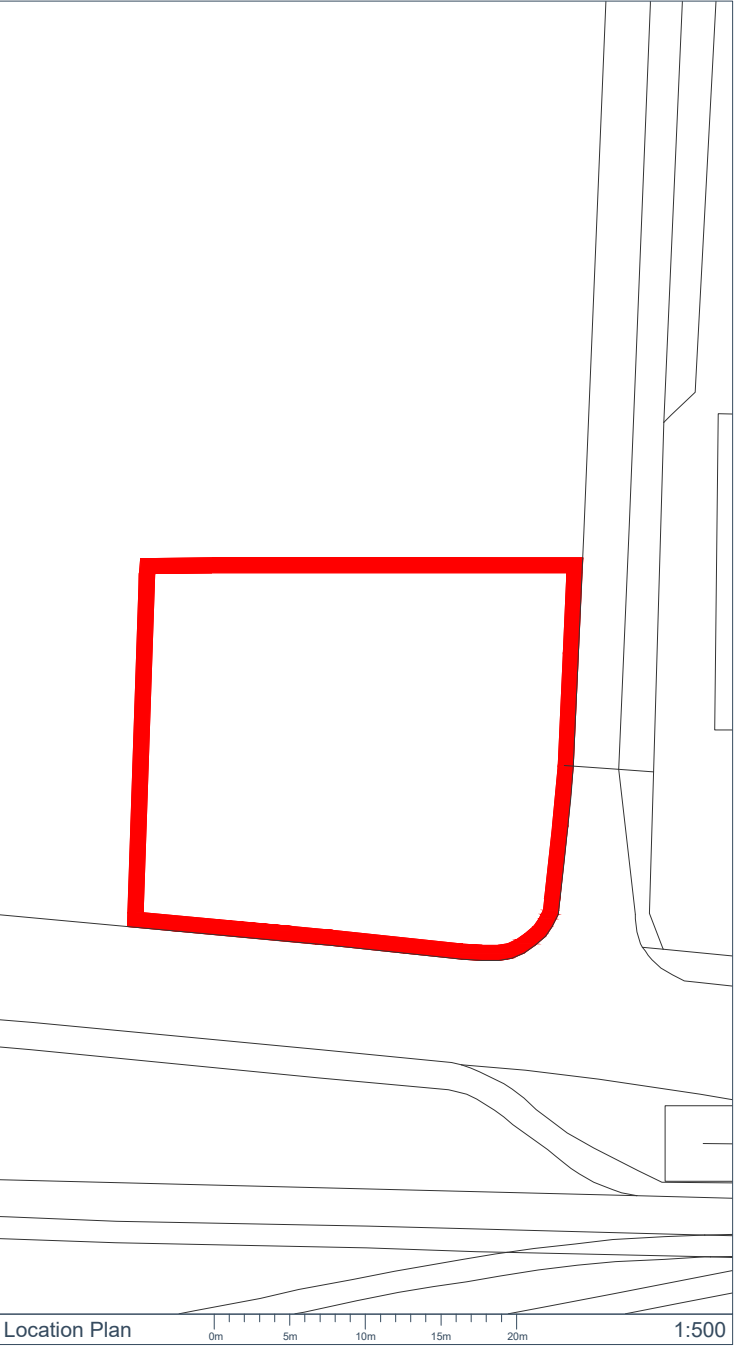


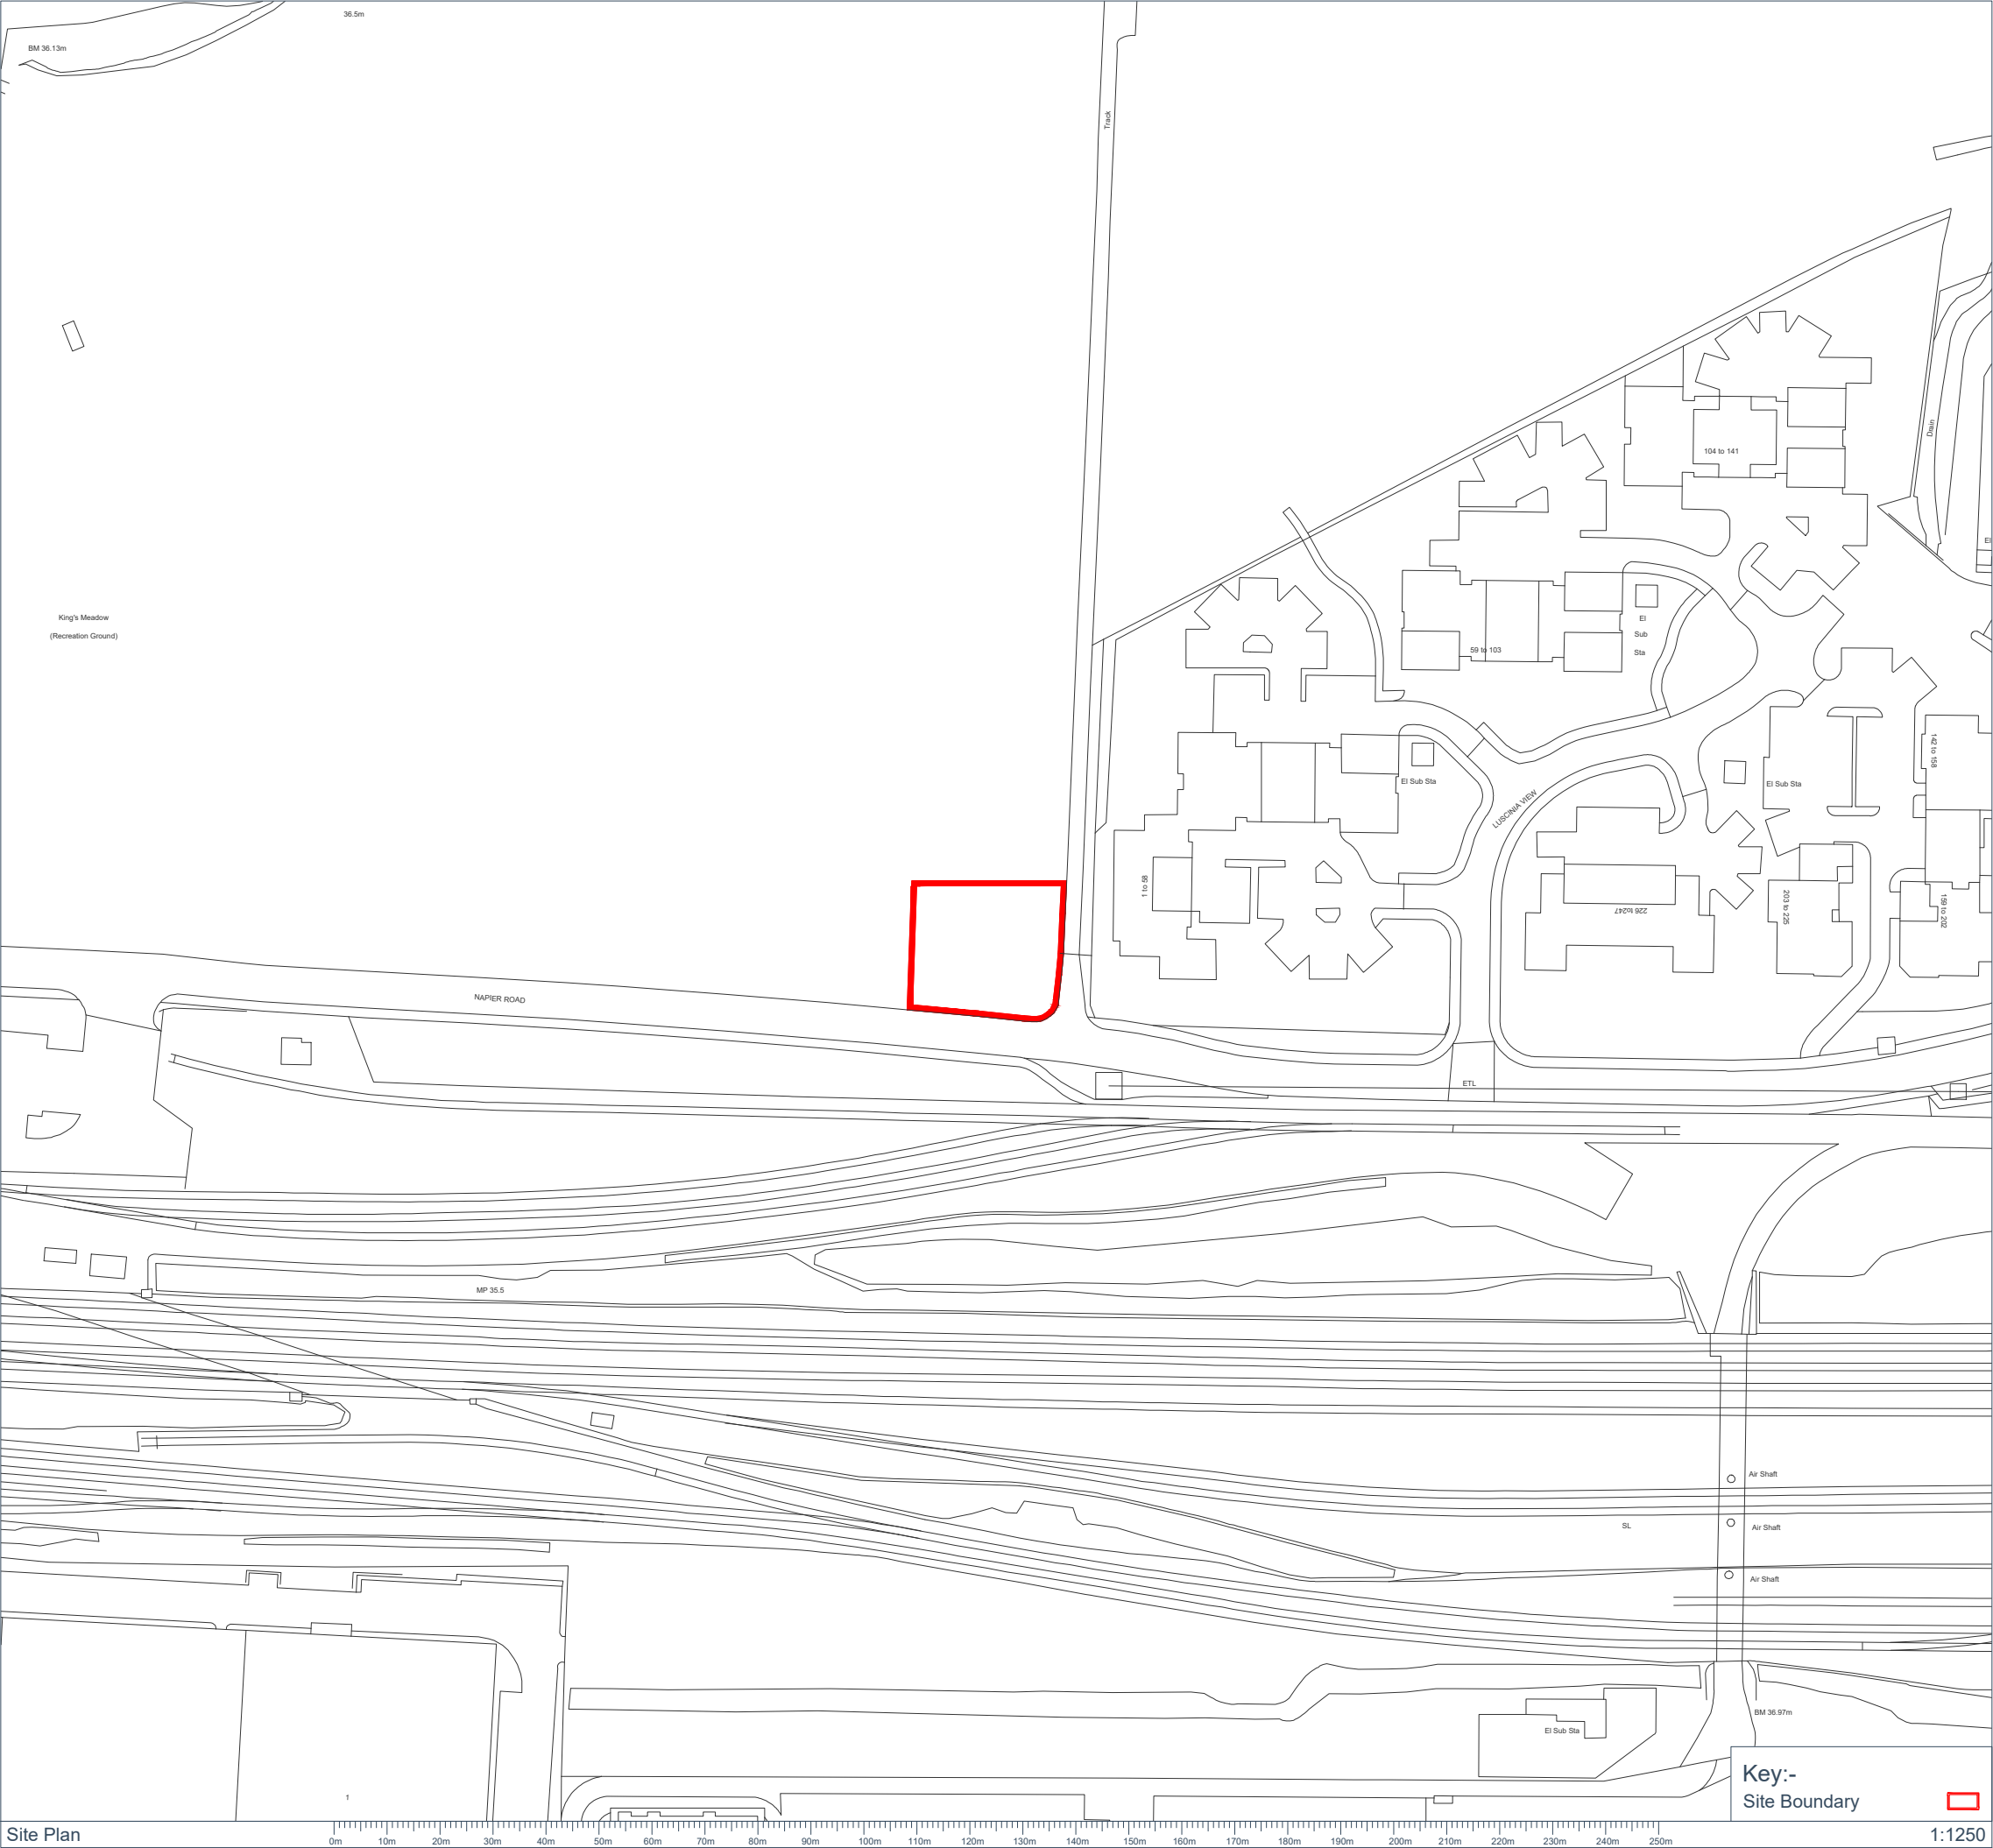

|   |              |                  |                           |                                       |
|---|--------------|------------------|---------------------------|---------------------------------------|
| <b>Grantor:-</b><br>Reading Borough Council   |              | <b>Signed:-</b>  |                           |                                       |
| <b>Location:-</b><br>Land North of Napier Road,<br>Reading, Berkshire, RG1 8AB   |              | <b>Rev</b><br>A  | <b>Date</b><br>06.12.2017 | <b>Description</b><br>Amended Colours |
| <b>Scheme Name:-</b><br>Napier Road, Reading   |              |                  |                           |                                       |
| <b>Drawing Name:-</b><br>Loacation Information Plan   |              |                  |                           |                                       |
| <b>Drawing Number:-</b><br>151569-LOCA-INFO-001-A   |              | <b>Drn. by</b>   | <b>SG/RD</b>              |                                       |
| <b>NGR:-</b>   | SU 7233 7388 | <b>App. by</b>   | DJ                        |                                       |
| <b>Issue Date:-</b>   | 06.12.2017   | <b>Sht. No.</b>  | 1 of 1                    |                                       |
| <b>First Issue Date:-</b>   | 04.11.2016   | <b>Sht. Size</b> | A3                        |                                       |
|   |              |                  |                           |                                       |
| <small>The information contained in this document is confidential and protected by copyright. The use, copying or disclosure to a third party, either wholly or in part, except with the written permission of, and in the manner prescribed by Southern Gas Networks PLC constitutes an infringement of copyright. Dalcour Maclaren does not warrant that this document is definitive nor free of error and does not accept liability for any loss caused or arising from reliance upon information provided herein. Although our best efforts have been made to ensure the accuracy of these plans, all measurements must be confirmed on site. BASED UPON THE ORDNANCE SURVEY MAP WITH THE SANCTION OF THE CONTROLLER OF H.M STATIONERY OFFICE. CROWN COPYRIGHT RESERVED.</small> |              |                  |                           |                                       |