
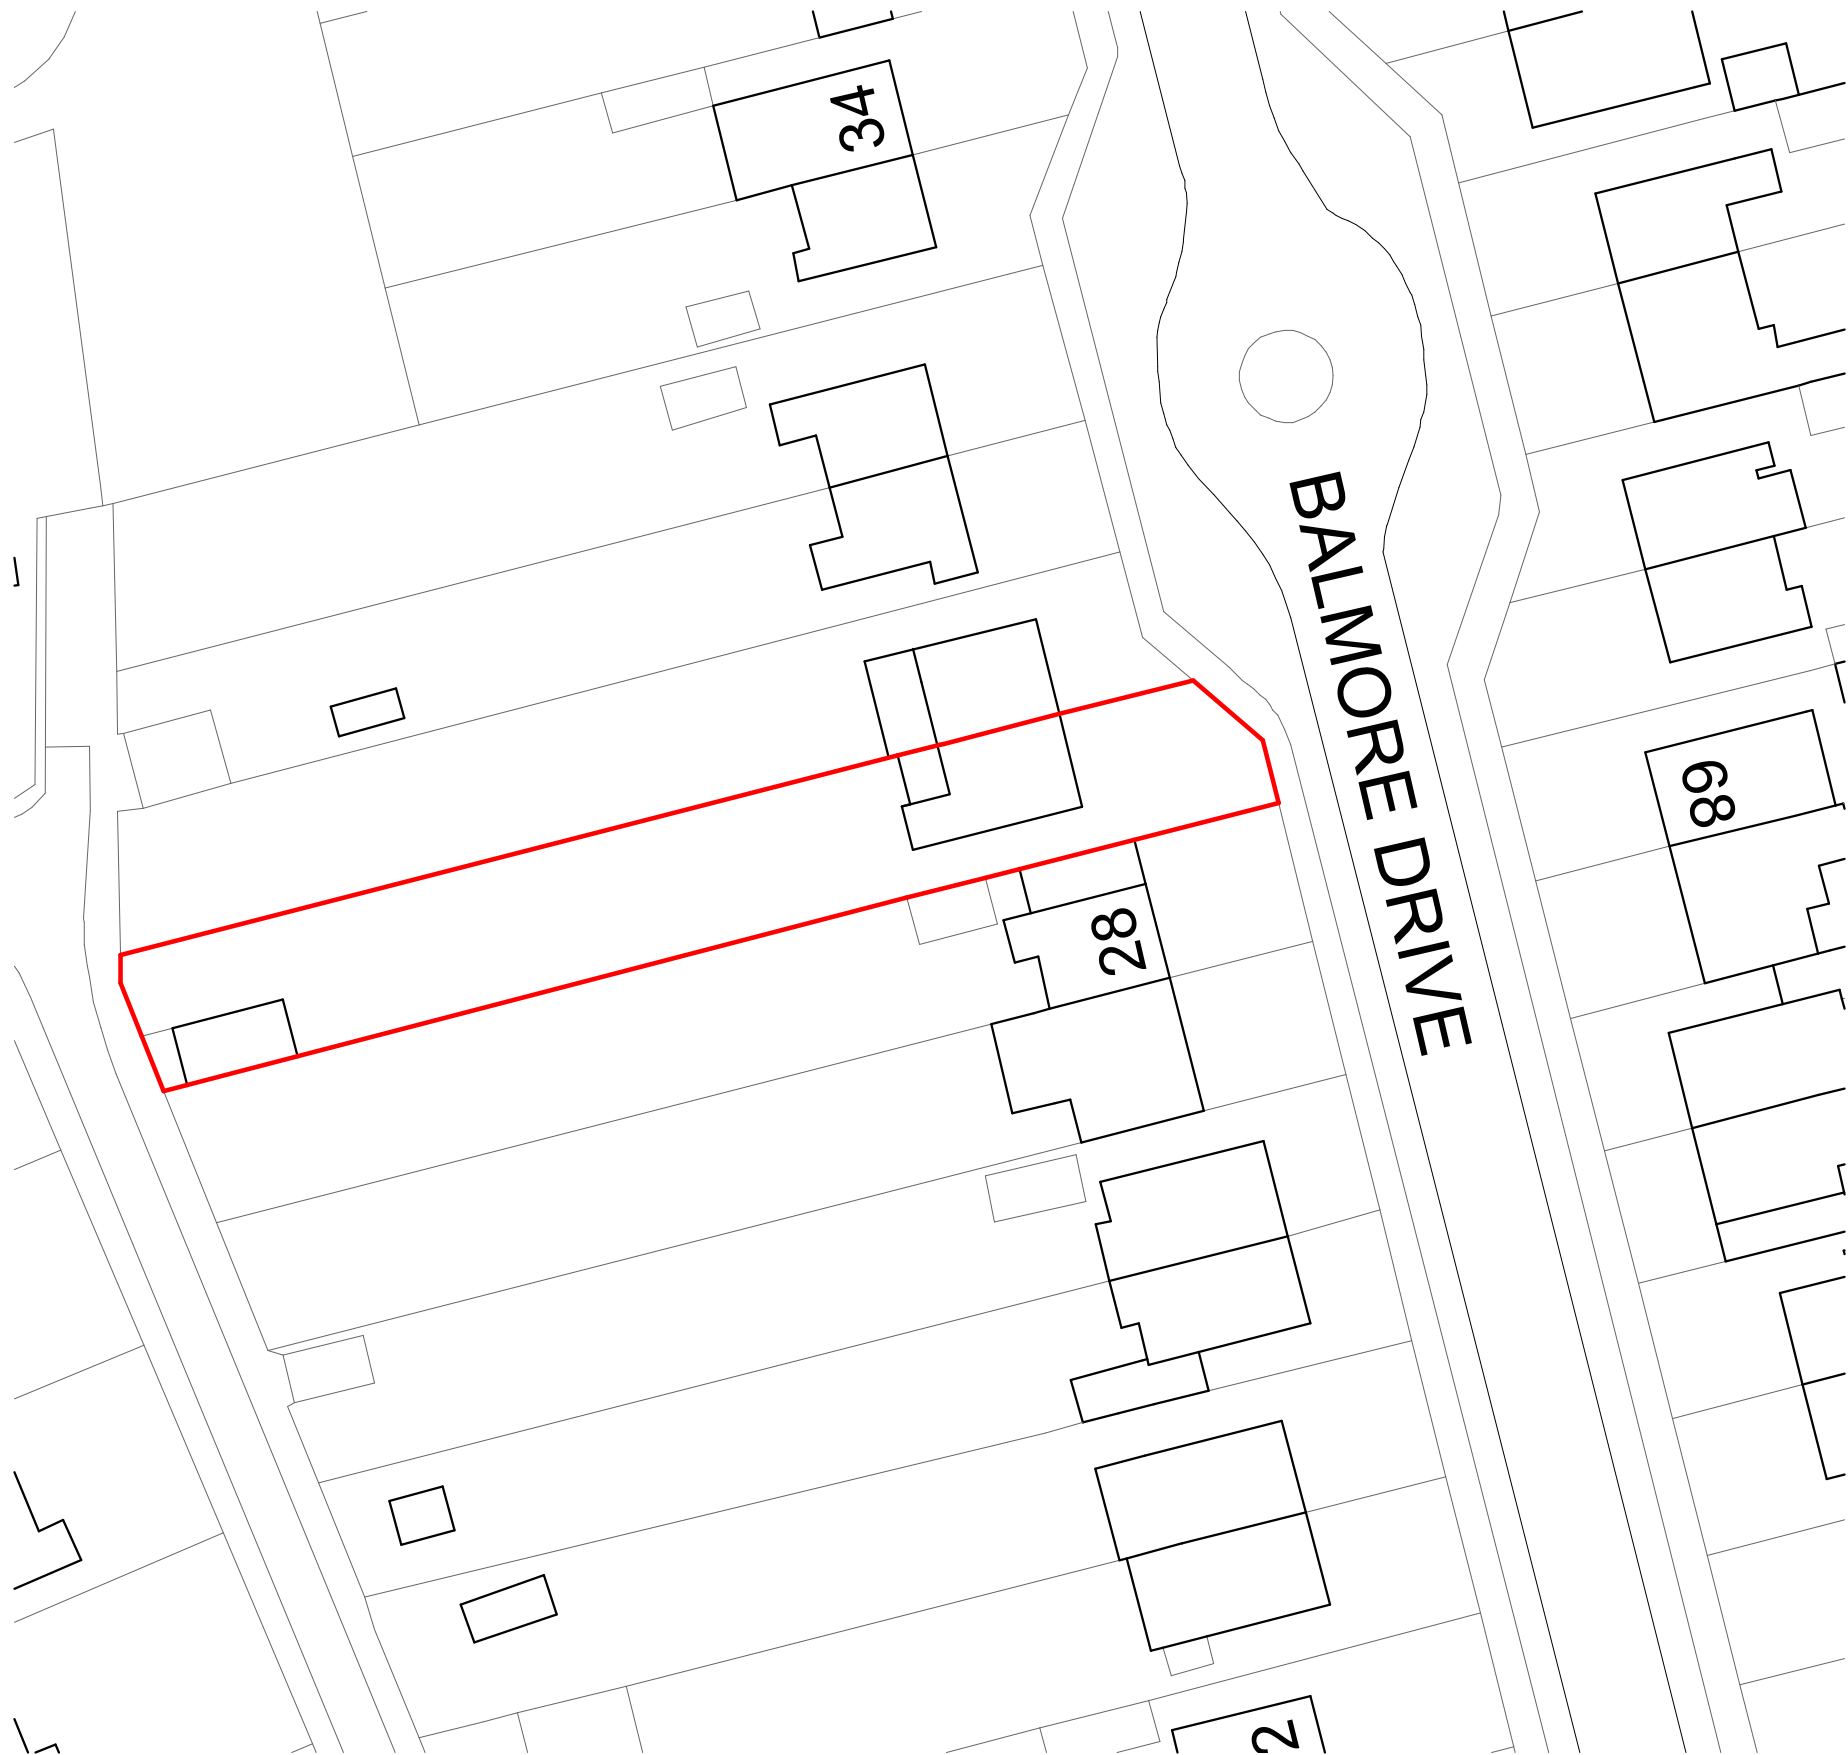


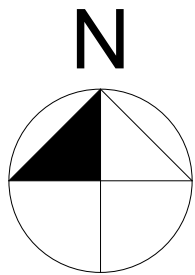

EXISTING BLOCK PLAN 1:500
29 BALMORE DRIVE, READING, RG4 8NL

Scale 1:500 5 0 5 10 15 20 25m

© This drawing remains the property of MGI Architecture Ltd. and shall not be copied without prior written consent.

All dimensions to be checked on site and any discrepancies to be reported before work commences.

Scales @ A3

1:500

Project
**29 BALMORE DRIVE,
READING, RG4 8NL**



Client
**MR. PETER
NORTHALL**

Layout Title
Existing Block Plan

Drawing Number		
project	number	rev
1205	PL-02	