



01 Site Section 01
1 : 500

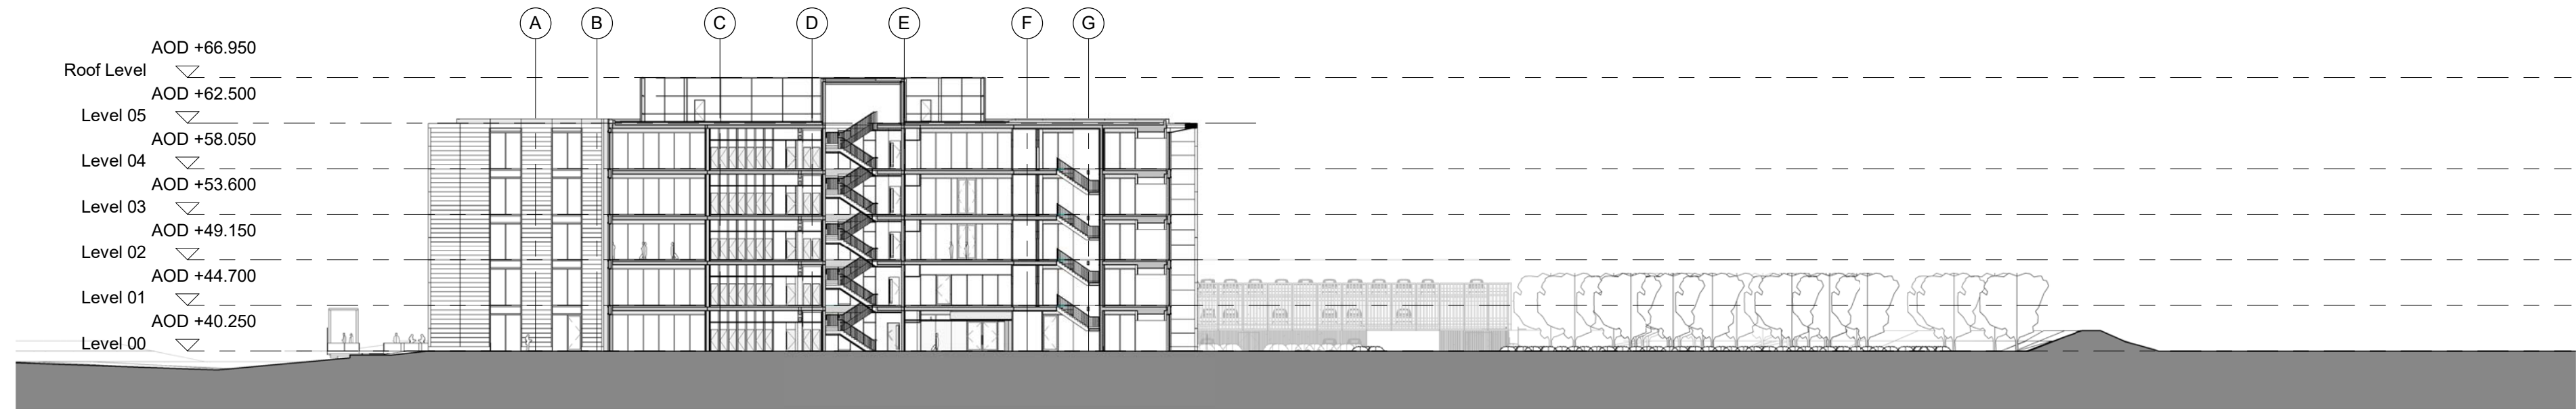

02 Site Section 02
1 : 500

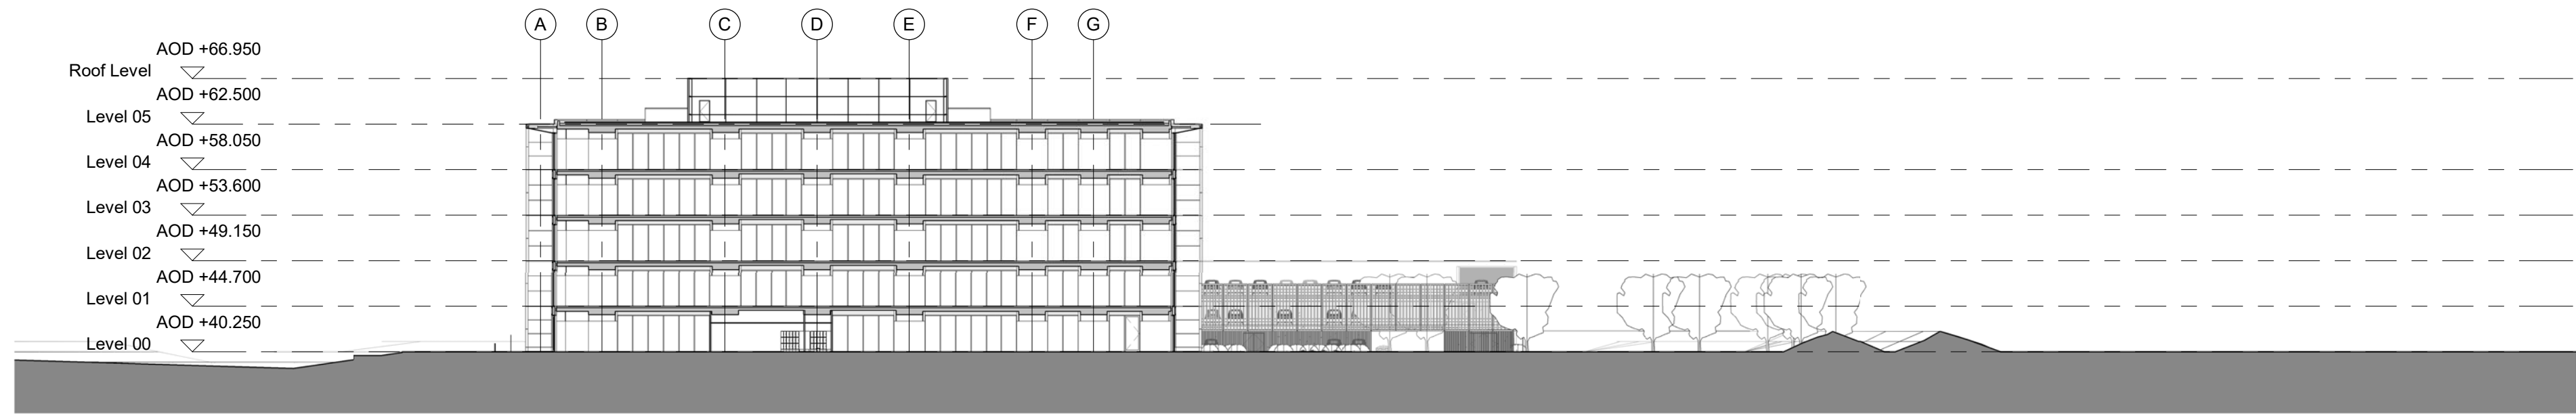


03 Site Section 03
1 : 500

Disclaimer
Do not scale from this drawing.
Check all dimensions on site before fabrication or setting out.
This document is copyright and may not be reproduced without permission of the owner.

Notes

03	For Information	17/08/18	RPP
02	For Information	30/04/18	RPP
01	Planning Application	16/03/16	RPP
00	For Information	08/03/16	RPP

Rev	Reason for Issue	Date	Iss
Consultants			
Landscape Architects:	Place Design + Planning		
Planning Consultant:	Deloitte LLP		
Quantity Surveyors:	Gardiner & Theobald LLP		
Structure:	Ramboll		
Building Services:	Hoare Lea		

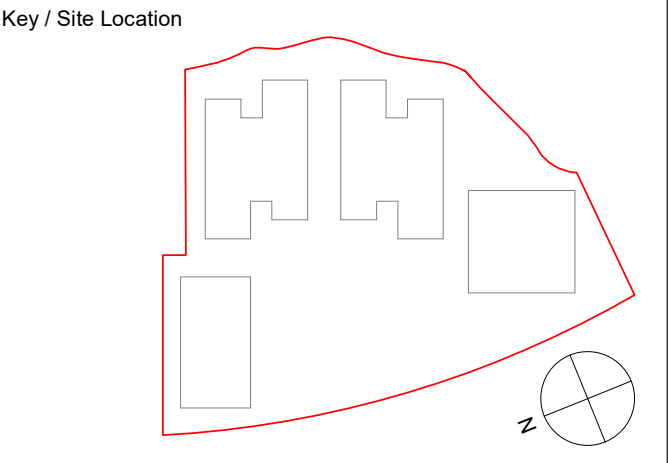

Robin Partington & Partners

235 St. John Street
London
EC1V 4NG
+44 20 7419 3500
mail@rpplondon.com
www.rpplondon.com

Client
Green Park Reading No.1 LLP

Project
400 Longwater Avenue, Green Park

Drawing Title
General Arrangement Sections
East / West
North & South Buildings

Scale	Drawn By	Issued By
1 : 500 @ A1	RPP	RPP

Stage 3		
Project No.	Drawing No.	Revision
15011	A_PL_202	03