


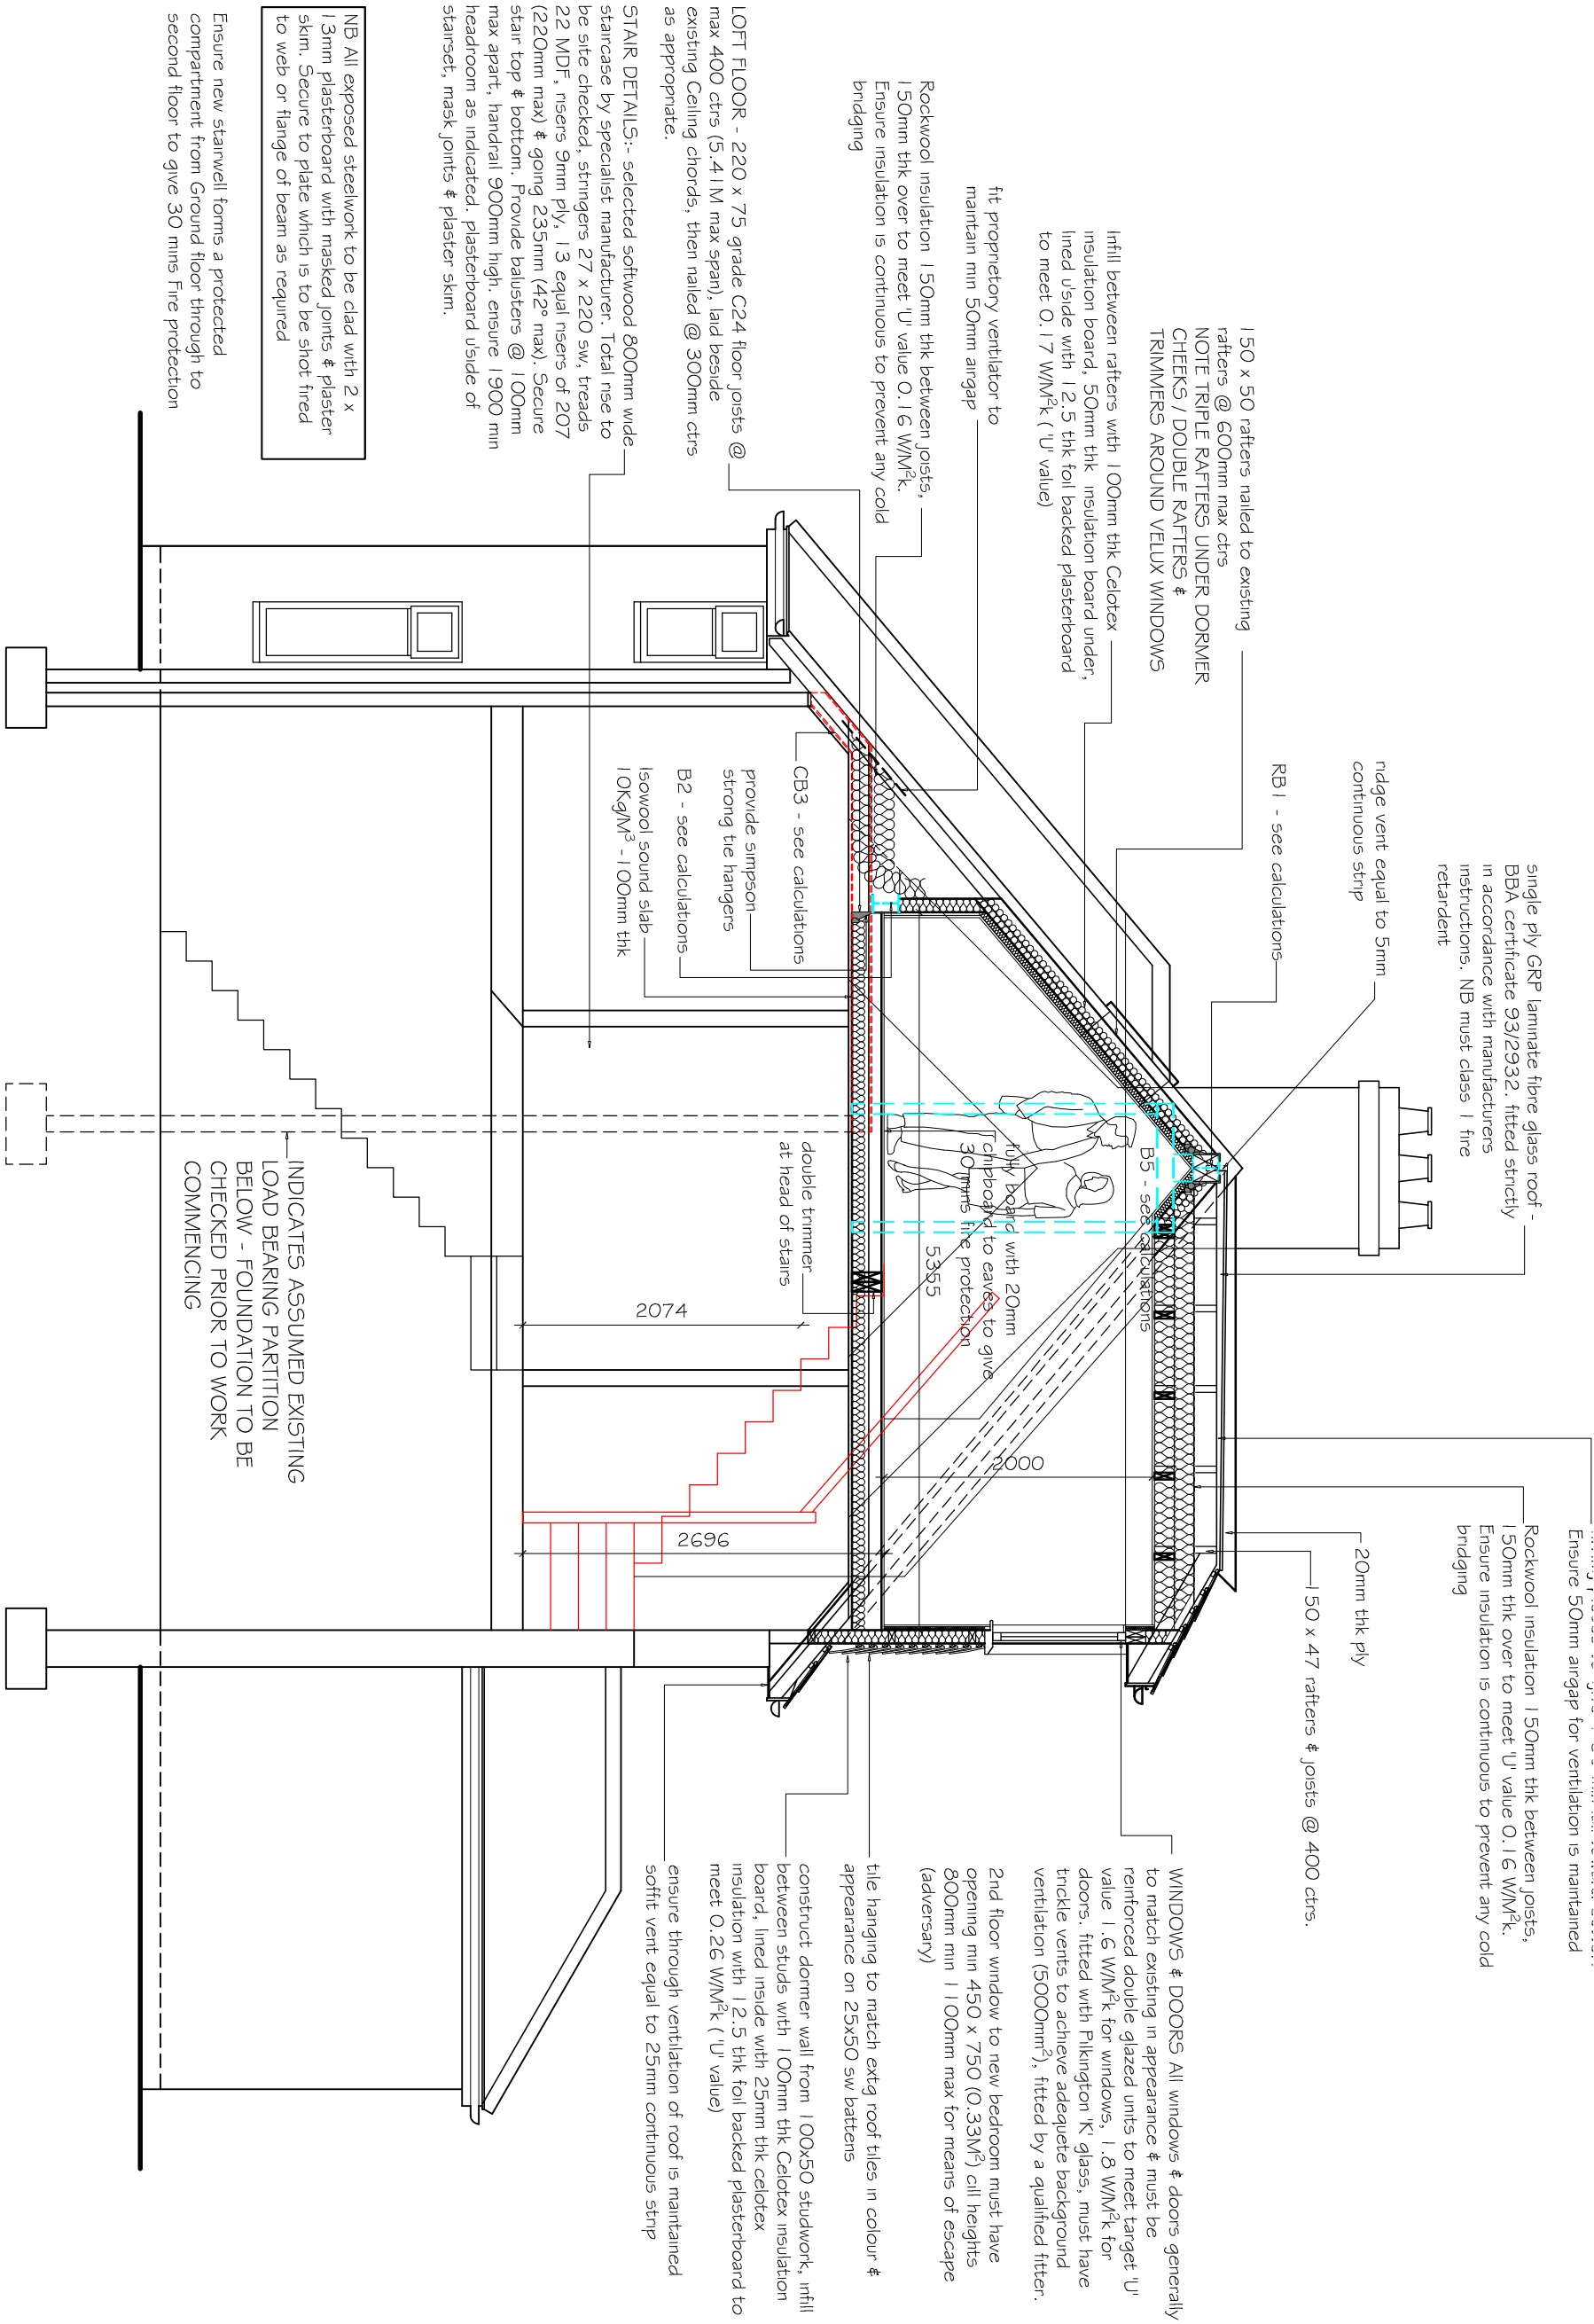

PROPOSED SECTION BB
SCALE 1-50

DATE	MODIFICATION	ISSUE	TITLE:-	SCALE:-
2/10/18	GENERAL UPDATE TO MEET PLANNING REQUIREMENTS	A	PROPOSED SECTIONS AT NEUEN, FIELD ROAD, READING BERRYS RG1 6AP FOR MR STUART BARTLETT	AS STATED @ A3
				DRAWN BY:-
				DATE:-
				C/S Designs Ltd
				AUG 2018
				DRAWING No:-
				REV:-
				06
				A