


117 Southcote Lane-BlockPlan

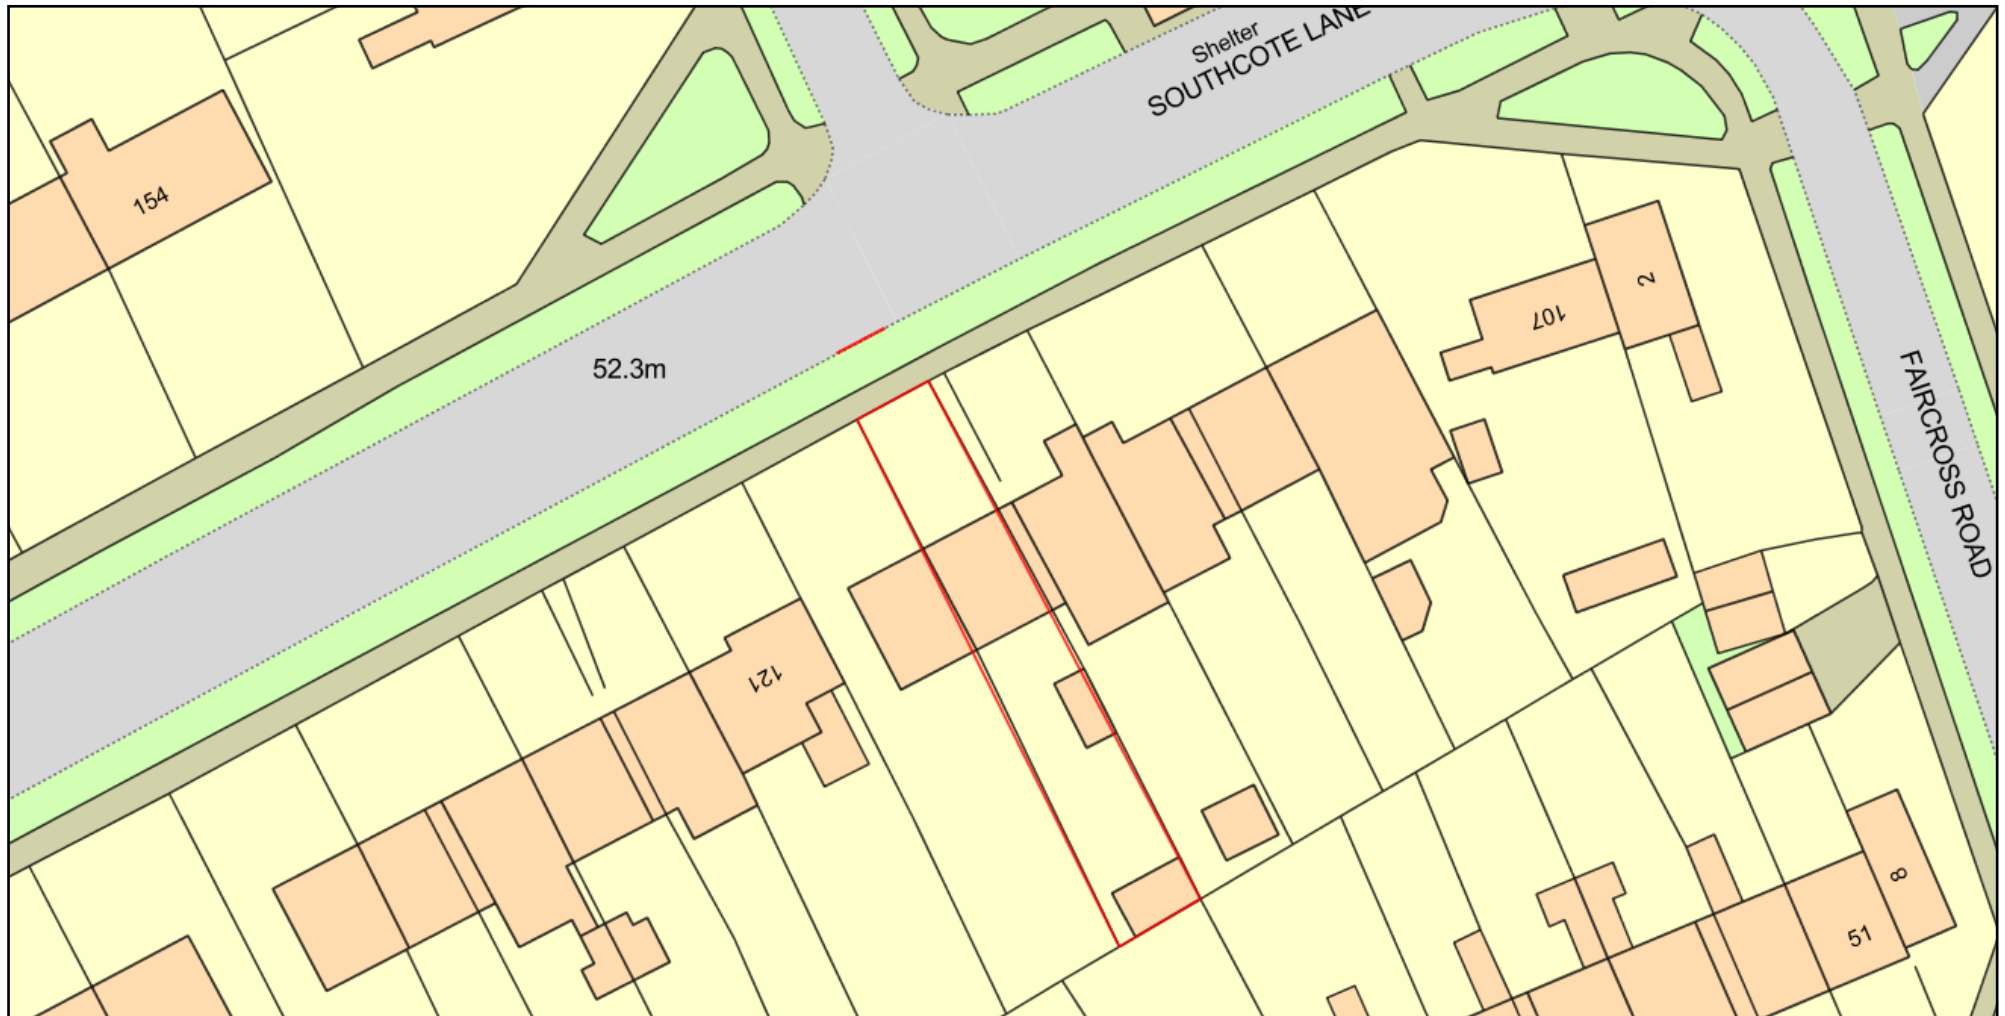

0 20
Metres



Plan Produced for: Syed Karam

Date Produced: 08 Feb 2018

Plan Reference Number: TQRQM18039222844160

Scale: 1:500 @ A4

© Crown copyright, All rights reserved. 2017 Licence number 0100042766

