


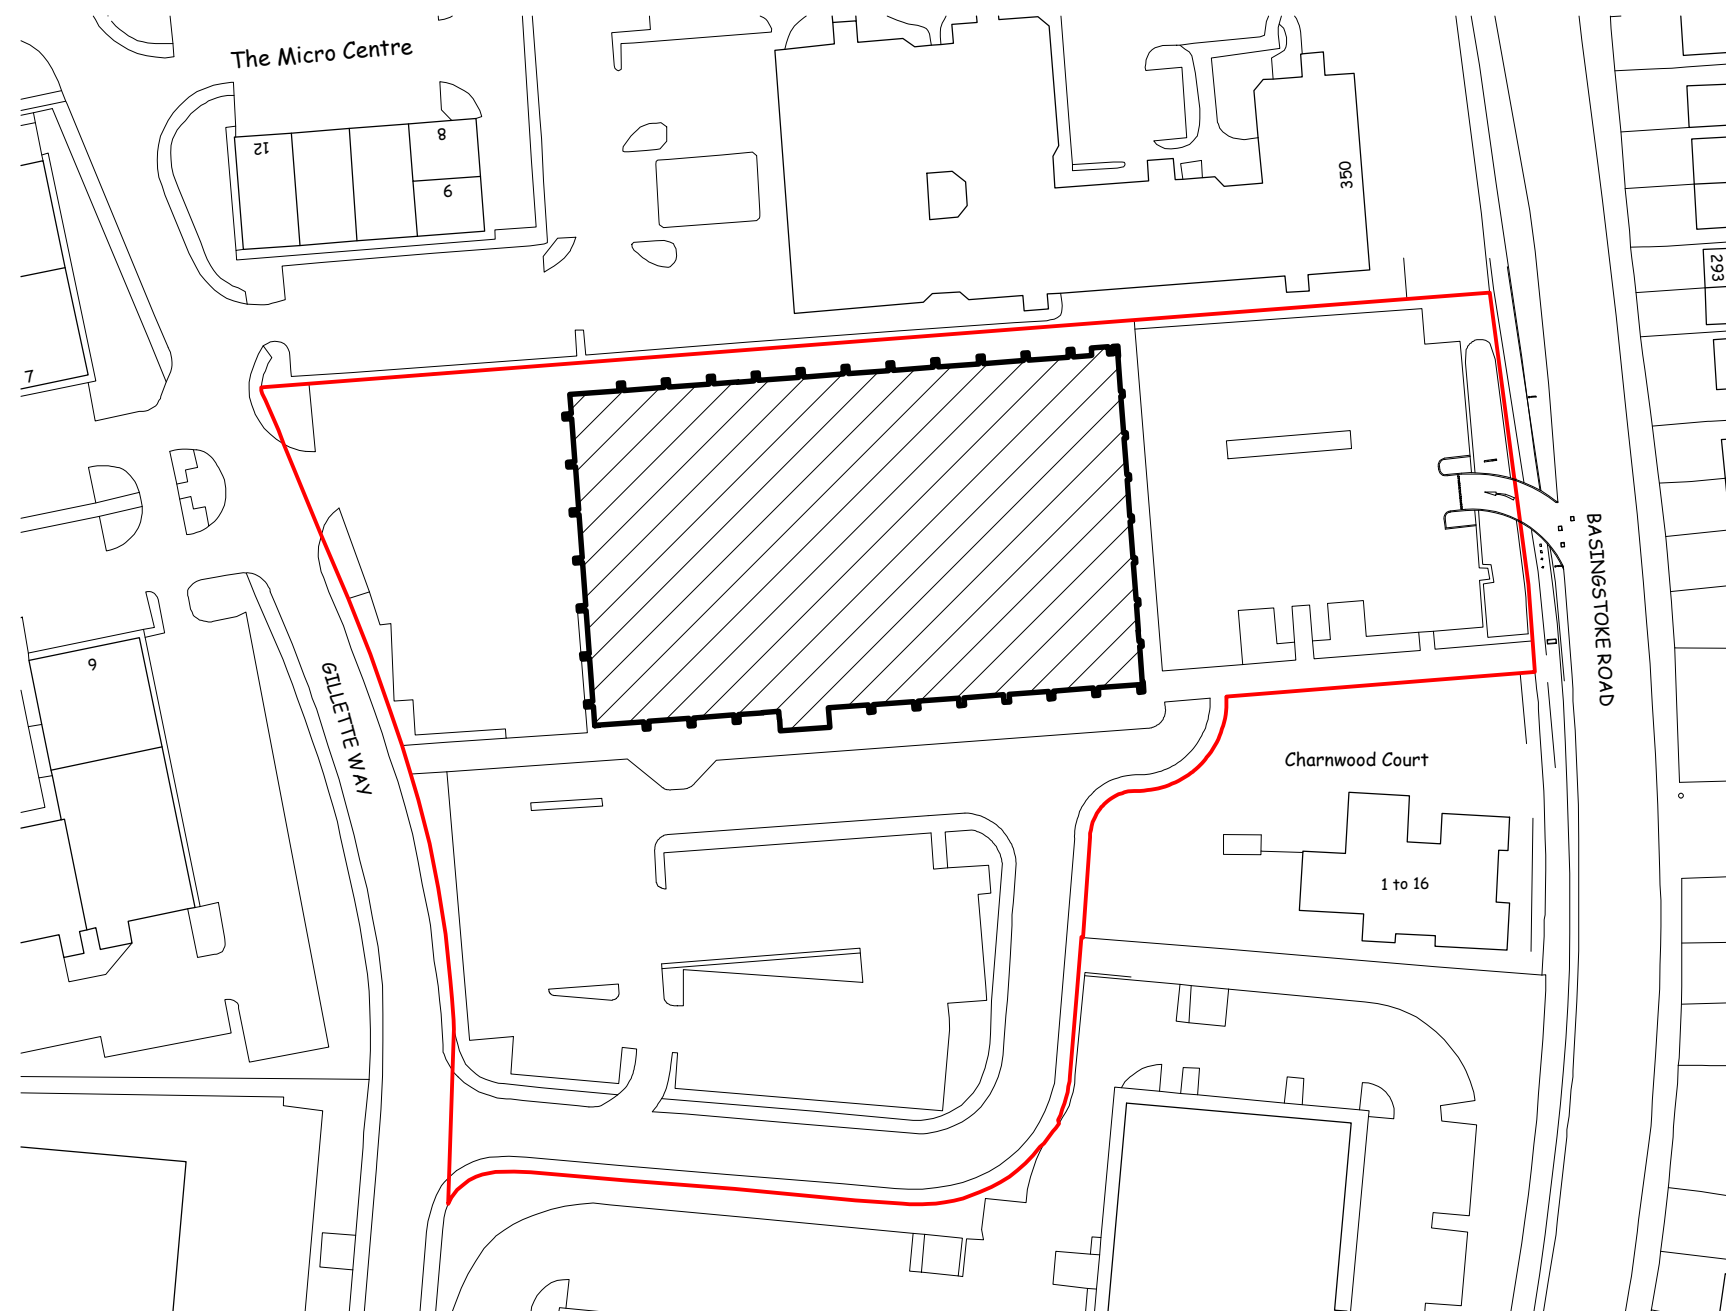

LOCATION PLAN
Scale 1:1250

Abstract Design
INTERIOR DESIGN CONSULTANTS
TO THE LEISURE INDUSTRY

MILLFIELD CHAMBERS, 1A HIGHFIELD ROAD
HALL GREEN, BIRMINGHAM, B28 0EL
TELEPHONE-0121 778 6060
EMAIL - abstractdesign@btconnect.com
www. abstractdesign.net

CLIENT

SHIPLEY BROTHERS LIMITED

JOB TITLE

BJ's BINGO CLUB
GILLETTE WAY, READING, RG2 OBS.

SCALE @ A3

1:1250

DATE

AUG 2018

DRAWING TITLE

LOCATION PLAN

DRAWN BY

JSJ

DRAWING NO.

567/549

REV

A