




Ordnance Survey, (c) Crown Copyright 2015. All rights reserved. Licence number 100022432

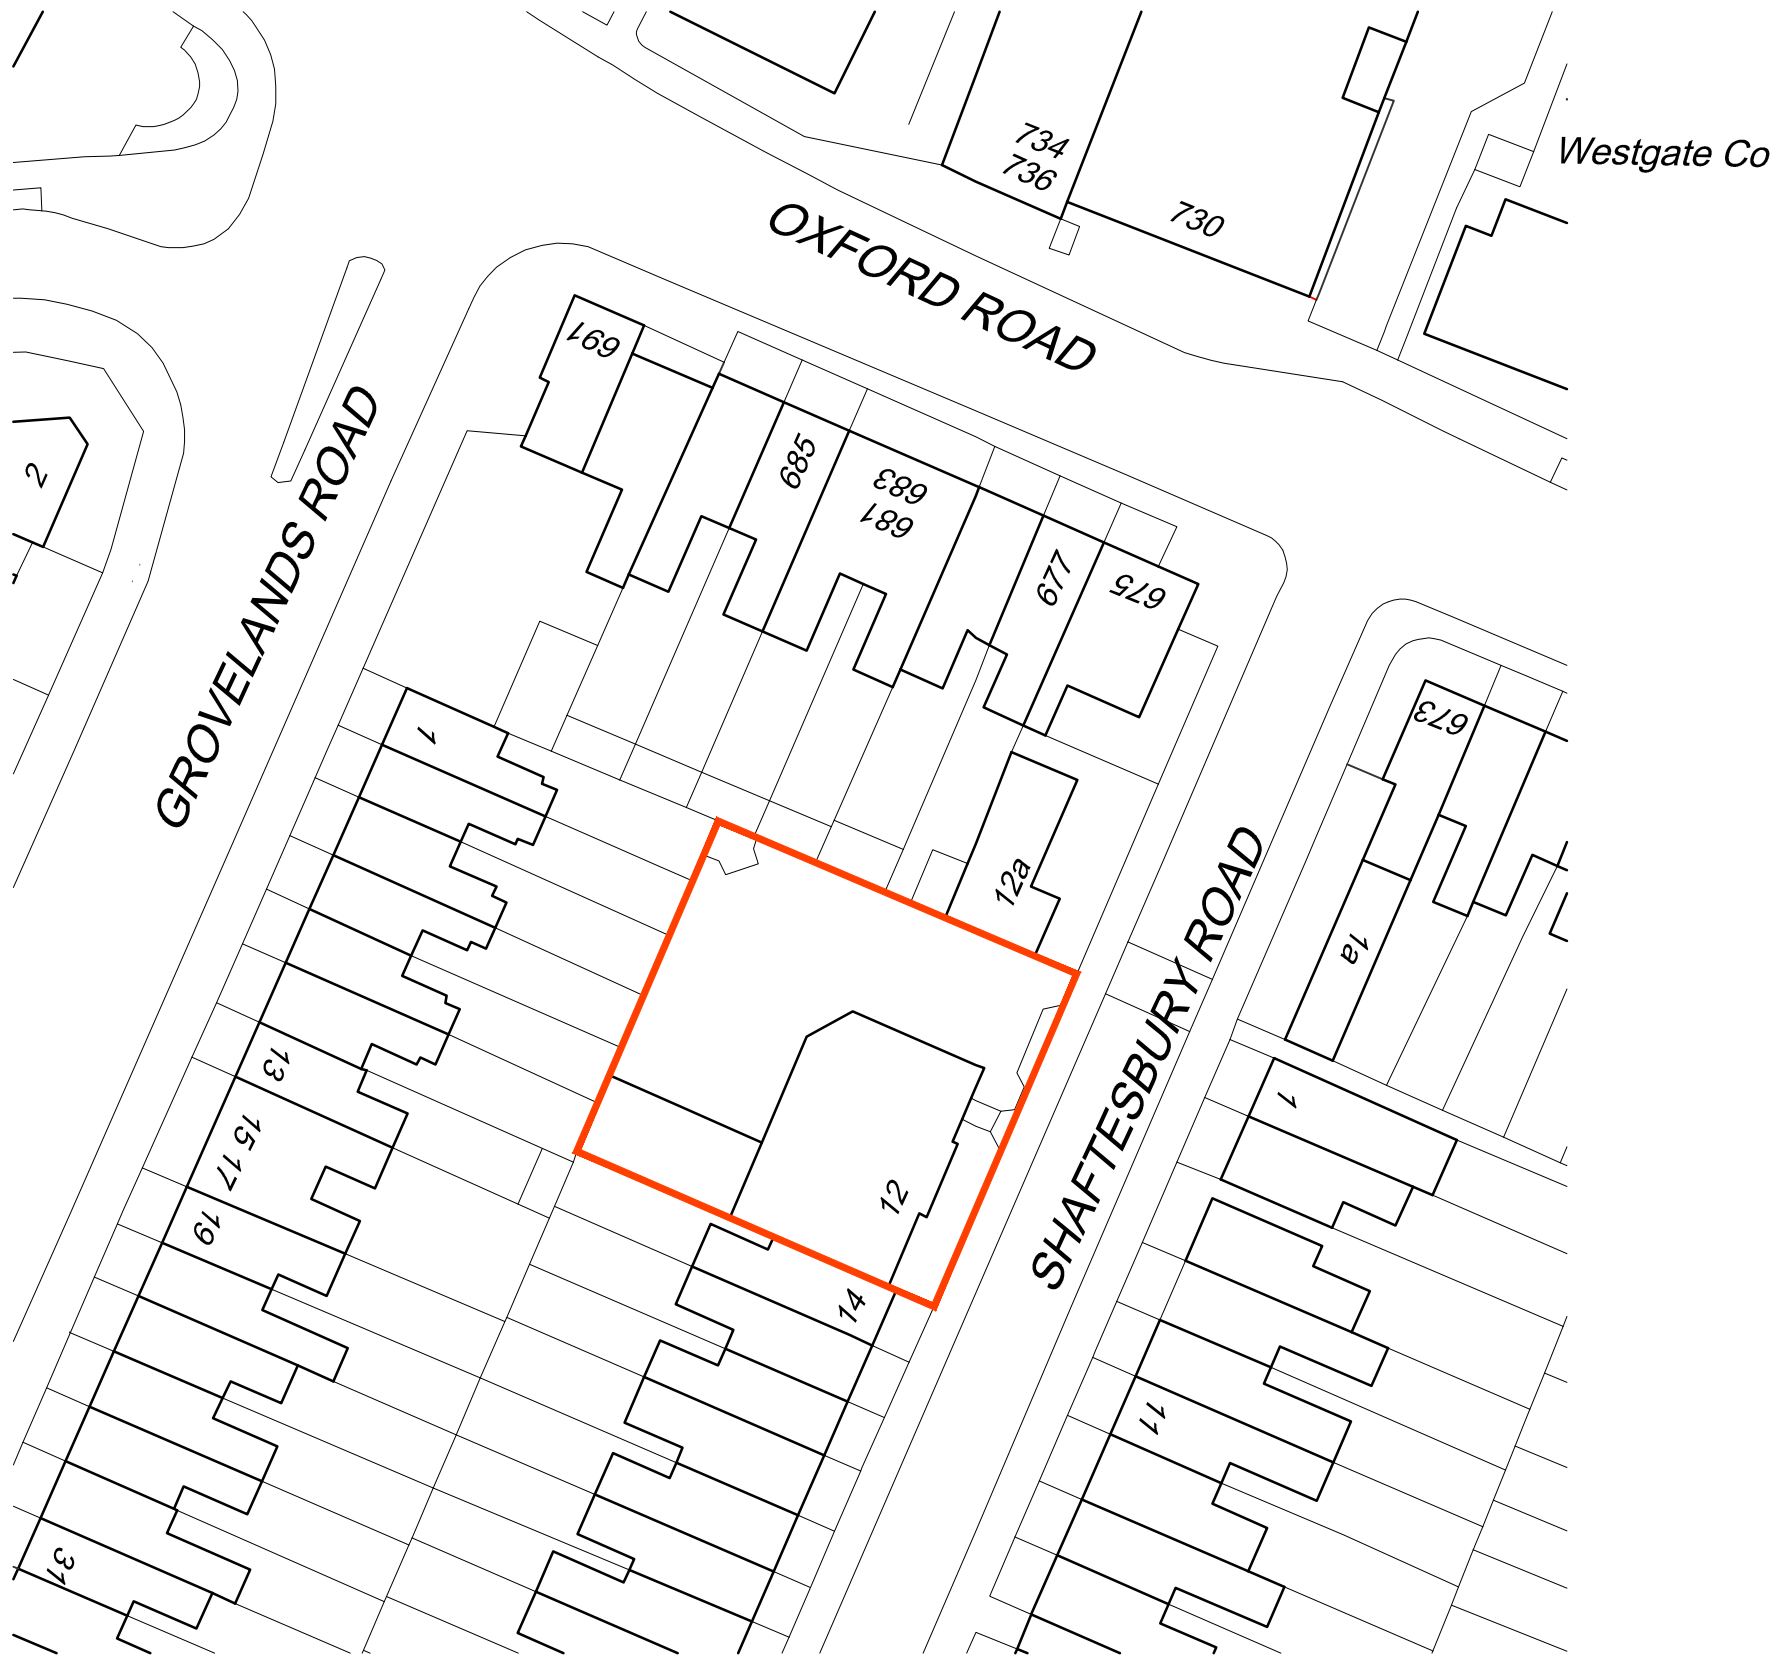

Block Plan (Scale 1:500)

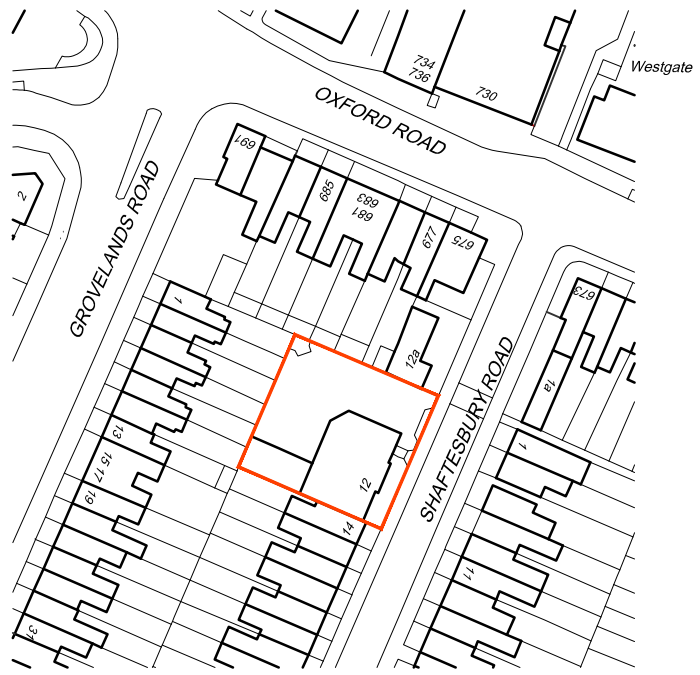

Location Plan (Scale 1:1250)

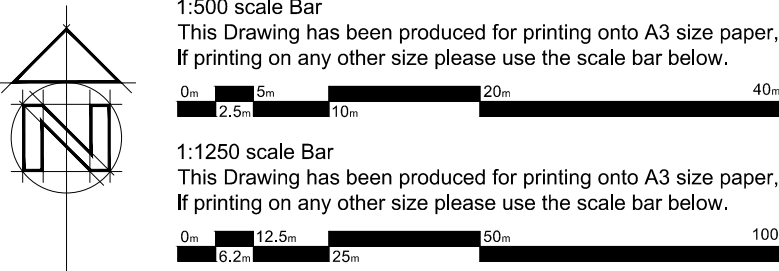

Day • Tanner Partnership ARCHITECTURE AND PLANNING

CLIENT **Elegant Homes Reading**
JOB **12 Shaftesbury Road, Reading**
DRG **Location and Existing Block Plan**
www.daytanner.co.uk
Suite 1A
Market House
19-21 Market Place
Wokingham
Berkshire
RG40 1AP
0118 989 0808
info@daytanner.co.uk