

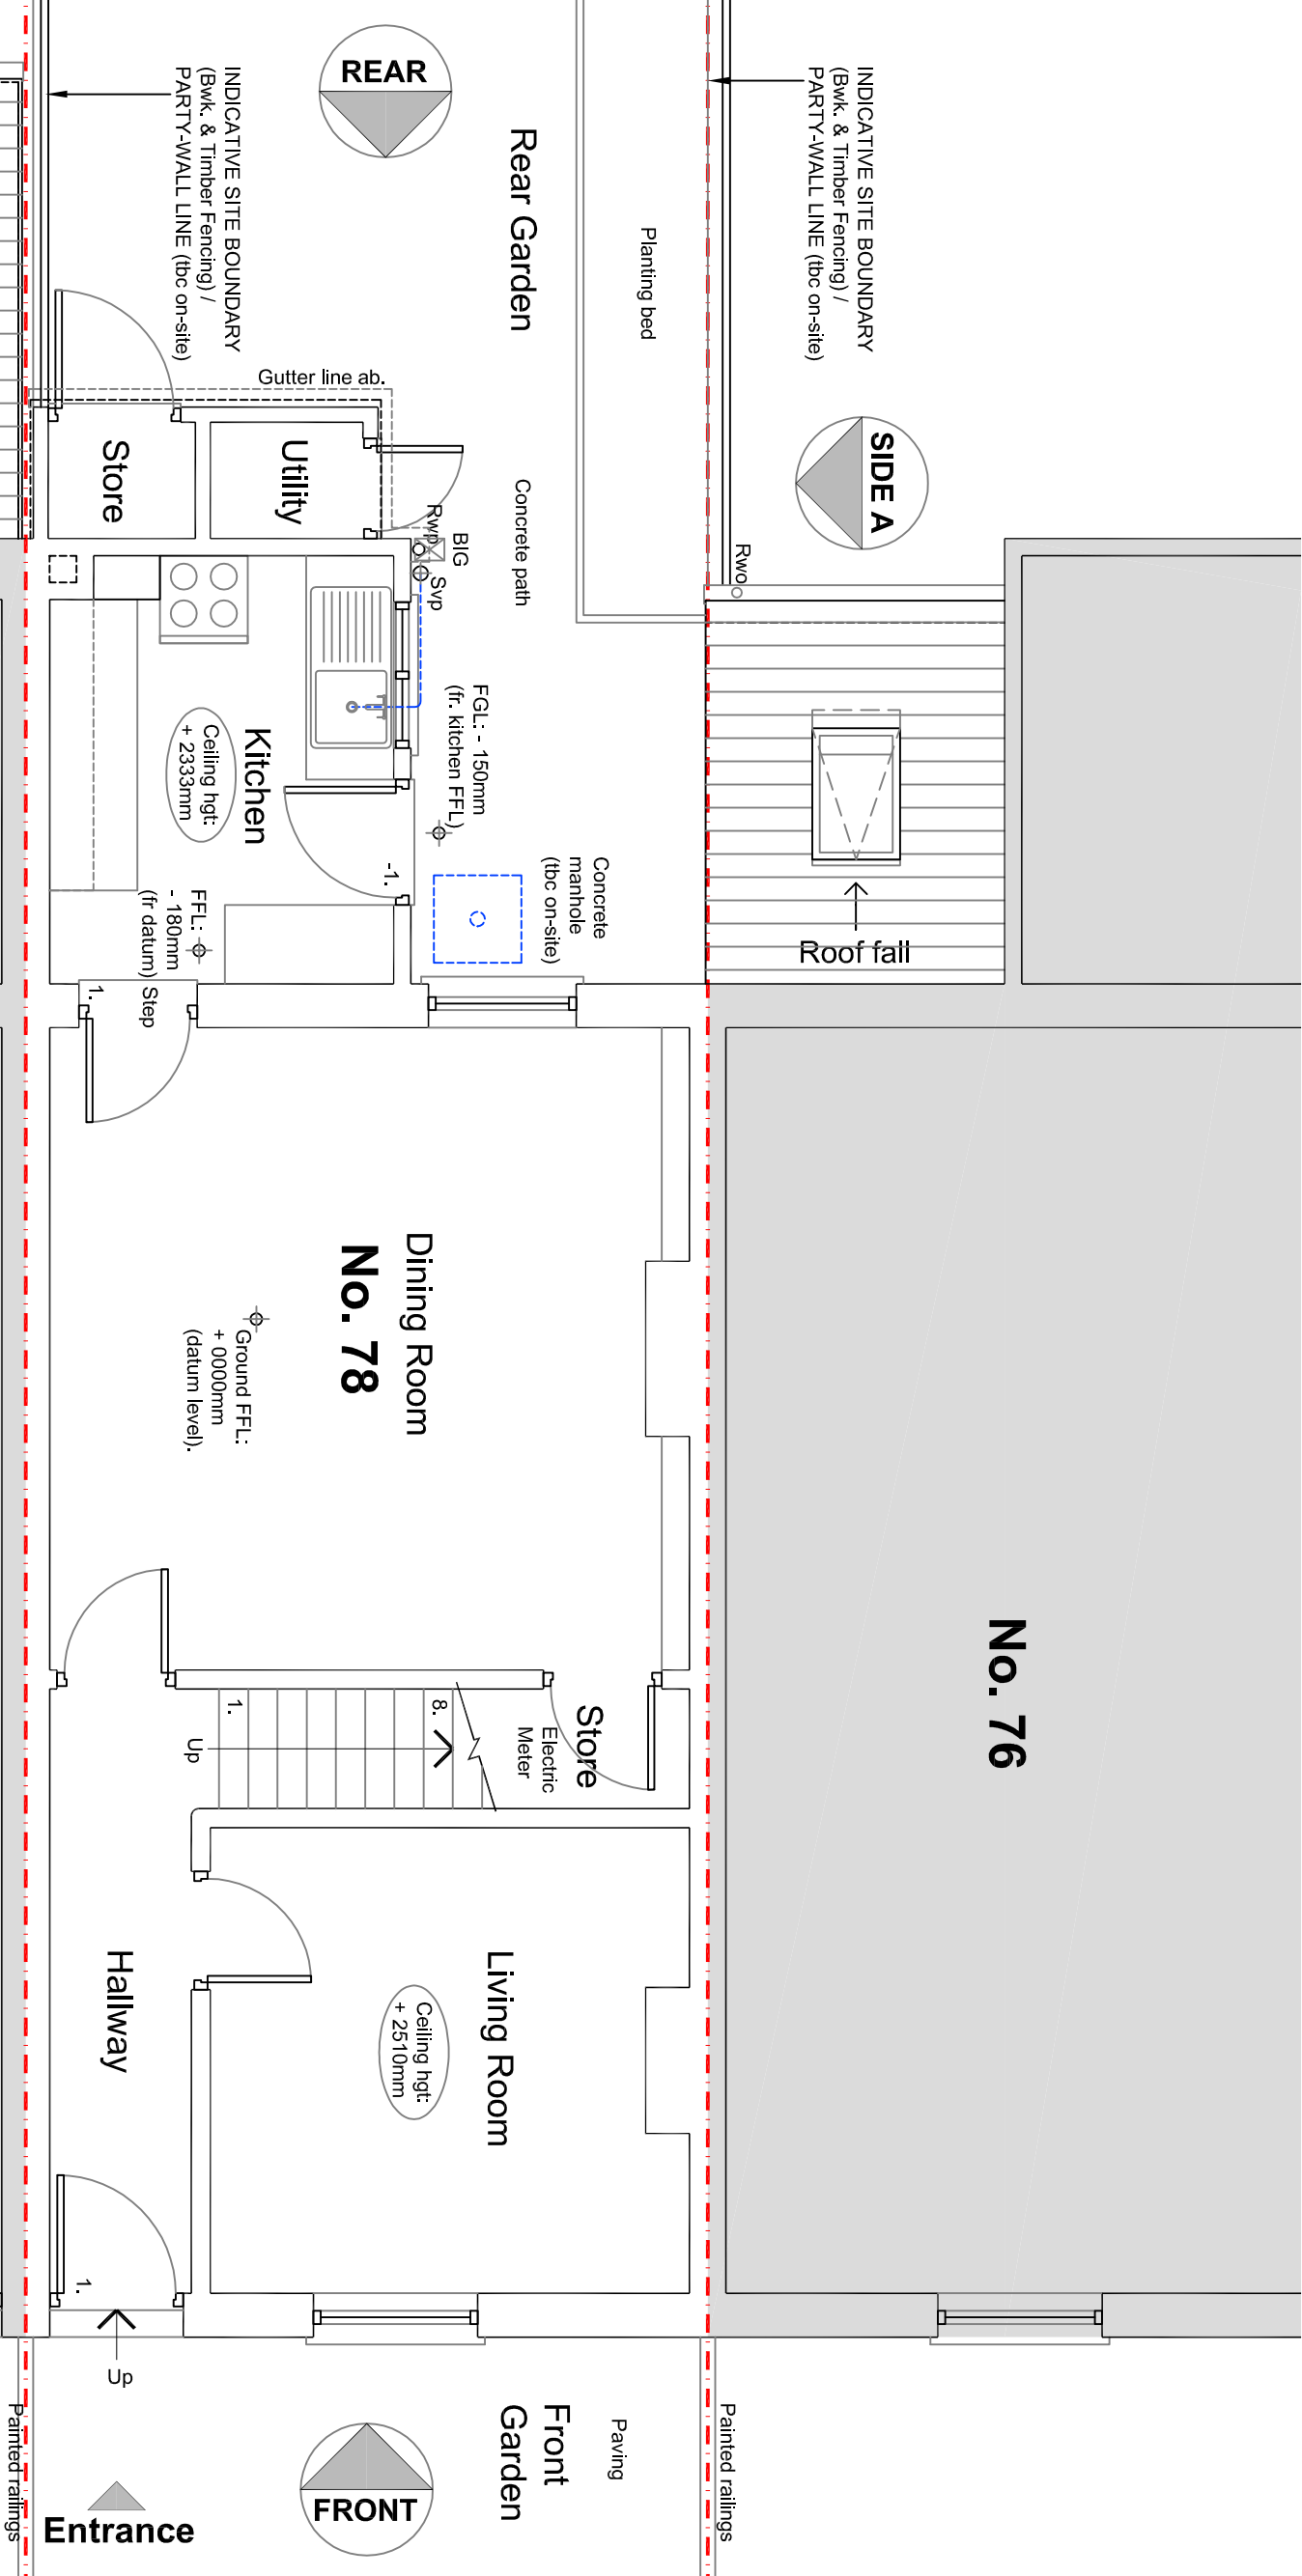


- Notes**
1. Do not scale for construction purposes.
 2. Dimensions are given in millimetres (mm).
 3. The contractor must verify all dimensions on site prior to commencement of works.
 4. The contractor must ensure that all works are carried out in accordance with the specifications.
 5. The drawings are to be used in conjunction with appropriate specifications and standards.
 6. Any discrepancy between drawings and/or specifications should be reported prior to incorporation into the works.

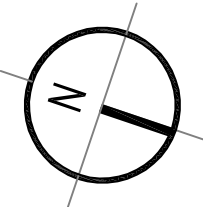

EXISTING GROUND FLOOR G.A PLAN

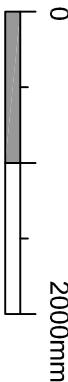

Client:	Ms Kate Lee and Nicola		
Project:	Proposed Rear Extension and Alterations to 78 Camarvon Road, Reading RG1 5SD		
Title:	Existing Ground Floor General Arrangement Plan		
Revision	Information	Issue	Date
A	Electric meter corrected under stairs.		27.09.17
INFORMATION ISSUE			
Drawn by:	BD		
Date:	Sept 2017		
Dwg. No:	A0917A003A		
Scale:	1:50 @ A3		

PDS Architecture LTD
Residential • Commercial • Leisure • Hospitality • Conservation

M: 07793 01179
E: pdsarchitecture@gmail.com