

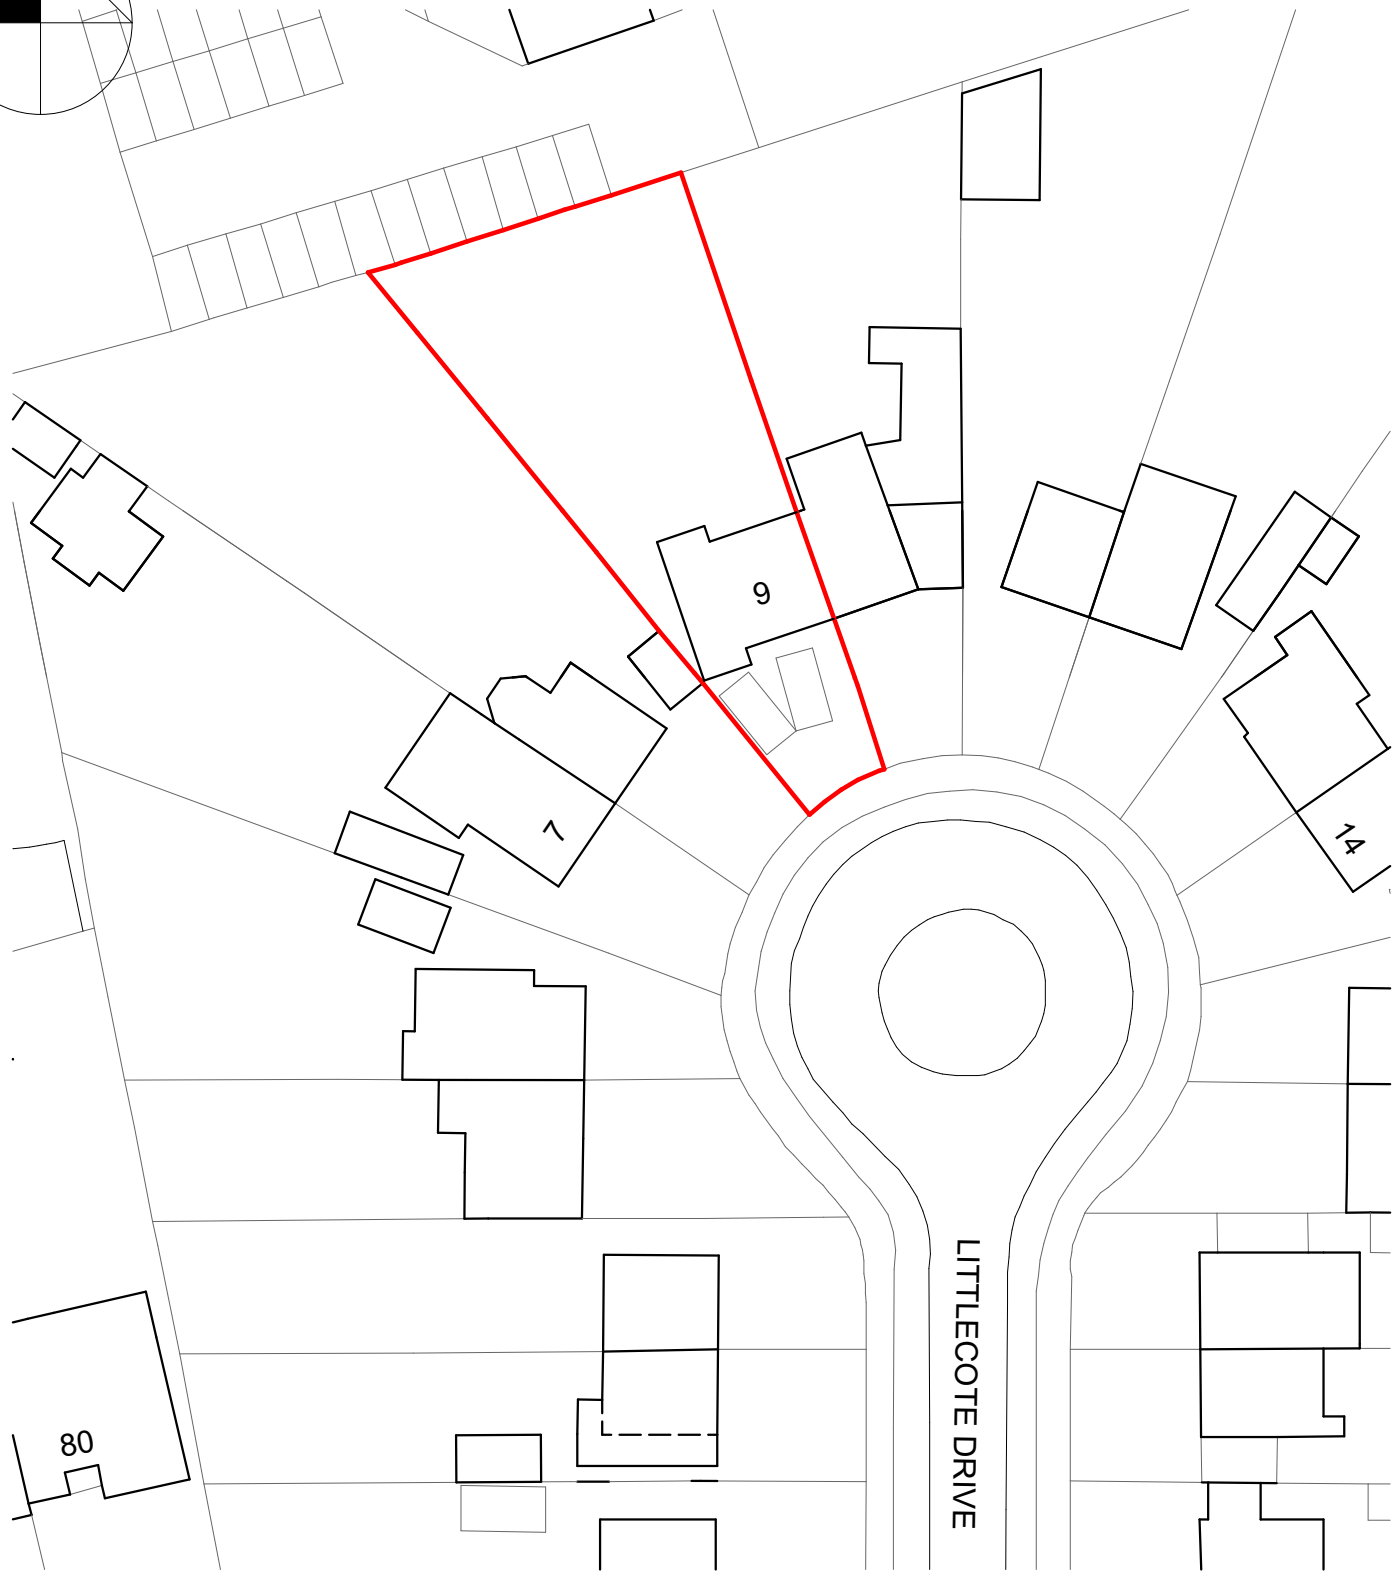


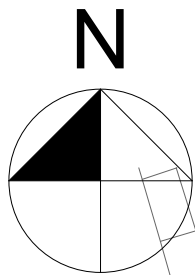


**EXISTING BLOCK PLAN 1:500**

9 LITTLECOTE DRIVE, READING, RG1 6JD

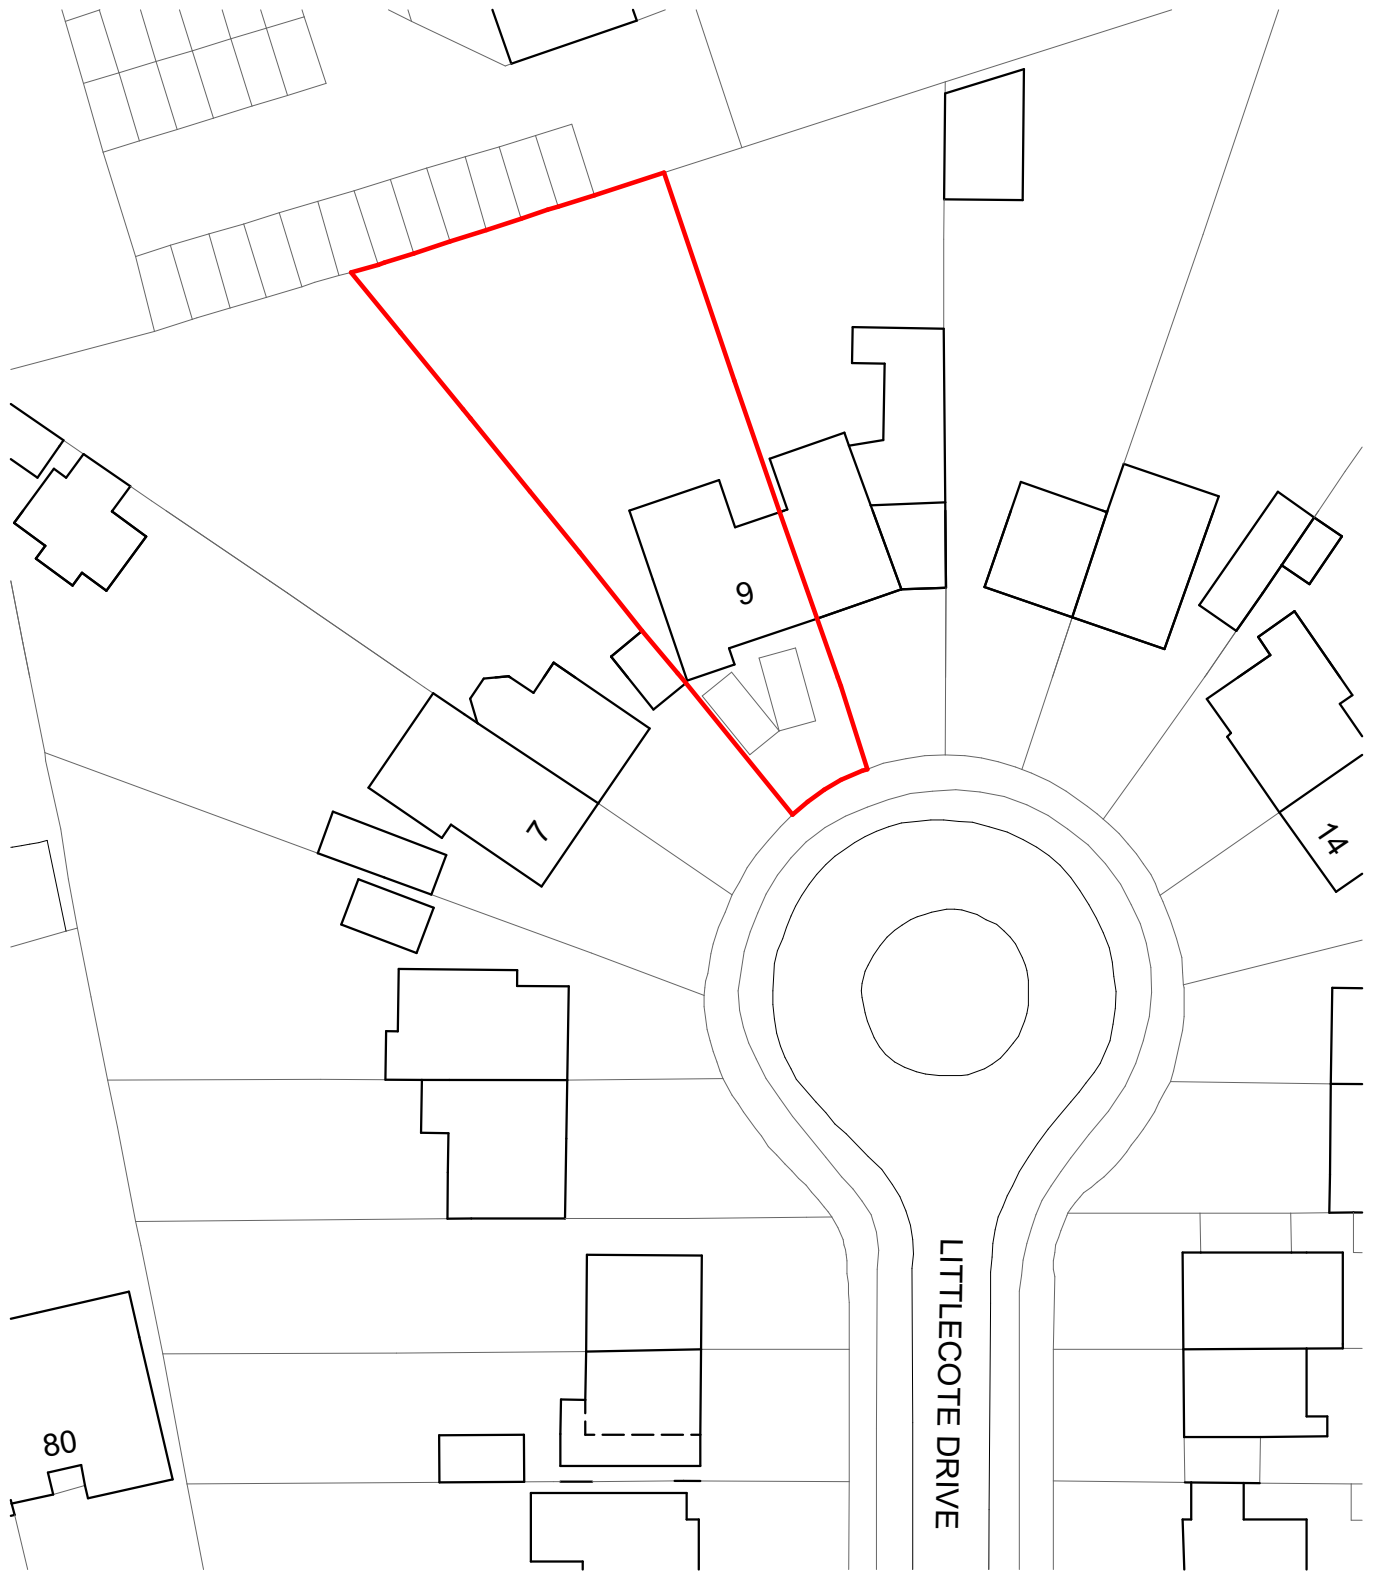

**PROPOSED BLOCK PLAN 1:500**

9 LITTLECOTE DRIVE, READING, RG1 6JD

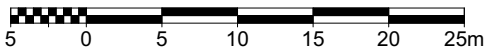Scale 1:500 

© This drawing remains the property of MGI Architecture Ltd. and shall not be copied without prior written consent.

All dimensions to be checked on site and any discrepancies to be reported before work commences.

Scales @ A3

**1:500**

Project

**9 LITTLECOTE DRIVE,  
READING, RG1 6JD**



Client

**MR. & MRS. HUSH**

Layout Title

**EXISTING AND  
PROPOSED BLOCK  
PLANS**

| RevID          | Comment      | Issue Date |
|----------------|--------------|------------|
| Drawing Number |              |            |
| project        | number       | rev        |
| <b>1209</b>    | <b>PL-02</b> |            |