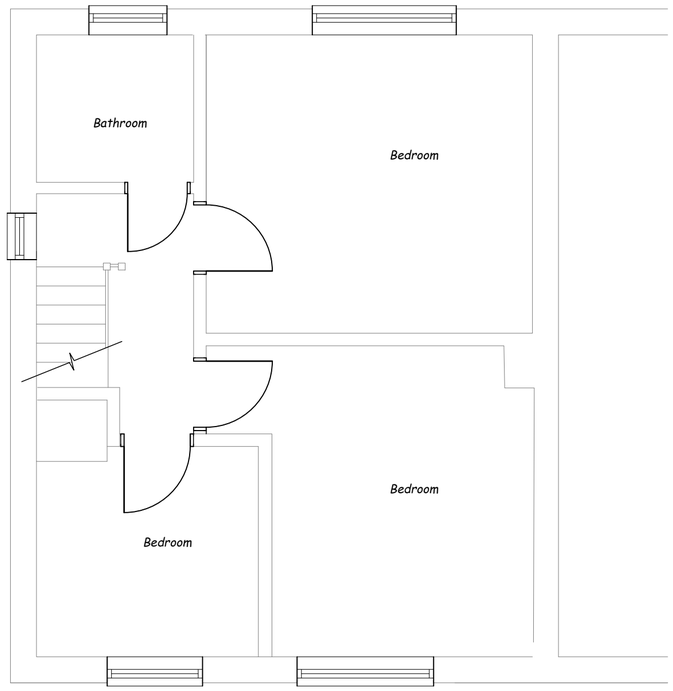

PART GROUND FLOOR PLAN

0 1 2 3

Scale 1:50 (metres)

300mm 200 100 50 10mm 0

GRAPHIC SCALES

All dimensions and levels are to be checked on site prior to the commencement of construction and any discrepencies should be reported to the Construction Manager immediately.

This drawing may not be reproduced in any part or form without written consent. All copyright reserved.

All dimensions are in millimetres unless otherwise stated.

All contractors / Sub-Contractors MUST ensure they have the latest drawing issue before they commence work on site.

This drawing is to be read in conjunction with all other relevant working drawings, engineers details, specialist subcontractors drawings and the specifications.

This drawing is for the purpose of obtaining Local Authority consents only. The builder must check all dimensions on site prior to ordering any factory made units, trusses or staircases.

AMENDMENT	APP'D	DATE

	BY	CHECKED	DATE
DESIGN	RJW	MRW	JUNE 2018
DRAWN	RJW	MRW	JULY 2018
APPROVED			

This drawing and its contents are the property of Baker Gilbey Associates Limited. Any unauthorised employment or reproduction, in full or in part, is forbidden.

CLIENT

Baker Gilbey Associates

CONSULTING CIVIL AND STRUCTURAL ENGINEERS

BROXMOOR, 105 OAKLEY LANE, OAKLEY, HAMPSHIRE RG23 7BX

TITLE PROPOSED ALTERATIONS
10 LINKS DRIVE
TILEHURST RG30 7YT

EXISTING FIRST FLOOR PLAN

STATUS	FILE		
PLANNING	16008		
SCALE	**PLOT DATE**	**Project Number**	**Drawing Number**	**REVISION**
1:50	JULY 2018	16008	006	–

ORIGINAL SHEET SIZE A2 [420x594]