




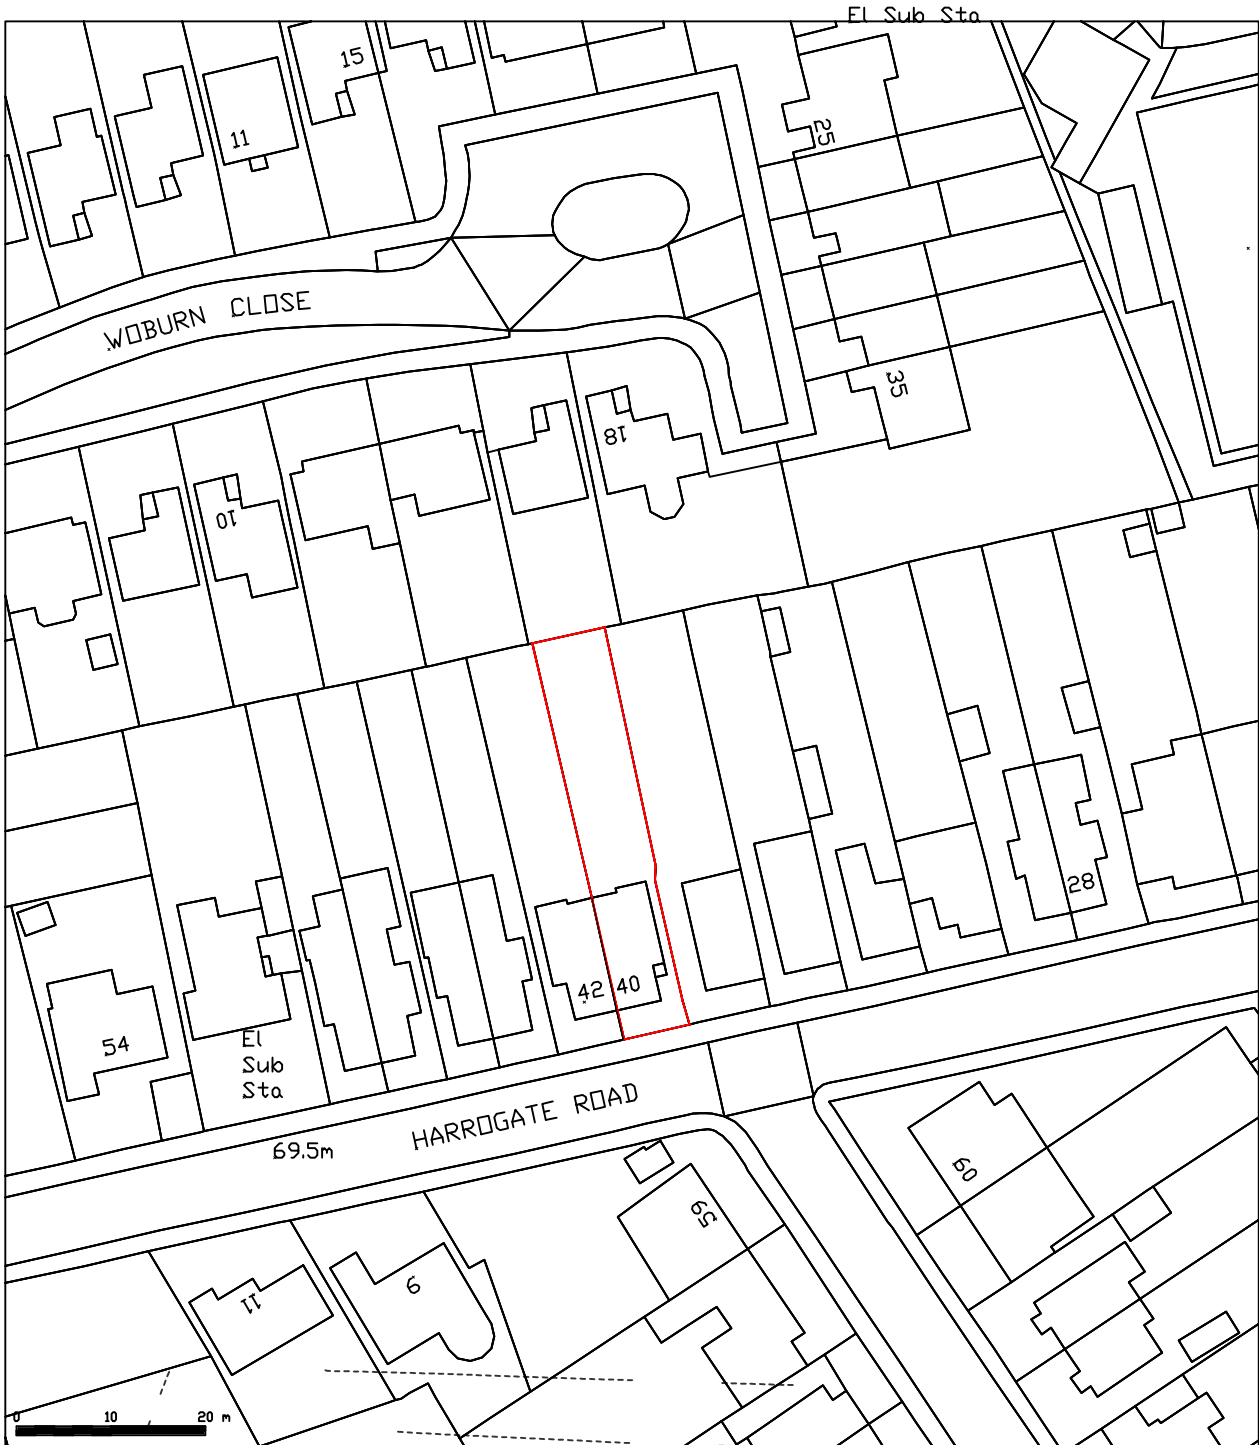

Scale 1: 1:1 250

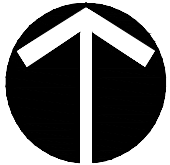

NORTH

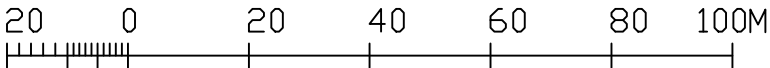

ReQuestAPlan
Map number: TQRQM18164104523335
Title: Location Plan
Map Produced for: planning application
OS Licence number: 000042766
Date of Purchase: 13-06-2018
1 Years subscription from 13-06-2018 for 1 workstation.

DO NOT SCALE FROM THIS DRAWING [A3]
The contractor shall check and verify all dimensions on site and report any discrepancies in writing to AP before proceeding with work.

FOR ELECTRONIC DATA ISSUE
Electronic data / drawings are issued as "read only" and should not be interrogated for measurement. All dimensions and levels should be read, only from those values stated in text, on the drawing.

AREA MEASUREMENT
The areas are approximate and can only be verified by a detailed dimensional survey of the completed building. Any decisions to be made on the basis of these predictions, whether as to project viability, pre-letting, lease agreements or the like, should include due allowance for the increases and decreases inherent in the design development and building processes. Figures relate to the likely areas of the building at the current state of the design and using the Gross External Area (GEA) / Gross Internal Area (GIA) / Nett Internal Area (NIA) method of measurement from the Code of Measuring Practice, 5th Edition (RICS Code of Practice). All areas are subject to Town Planning and Conservation Area Consent, and detailed Rights to Light analysis.

©COPYRIGHT
The copyright in this drawing is vested in AP and no licence or assignment of any kind has been, or is, granted to any third party whether by provision of copies or originals of the drawings or otherwise unless otherwise agreed in writing.

NOTES:

REV	DATE	AMENDMENT

KEY PLAN

KEY:

BOUNDARY OUTLINE



WEBSITE: archiplace.strikingly.com EMAIL: info@archiplace.uk

PROJECT

REAR HOUSE EXTENSION
Client: NEIL and SARAH GOVAN
CAVERSHAM, 40 HARROGATE RD

DRAWING

GENERAL ARRANGEMENT
SITE LAYOUT

SCALE @ A3: 1: 1250
(SCALE @ A1: 1:)

DATE CREATED:
21.06.2018

STATUS

PLANNING

DRAWING NO.

AP110 - 10-010

REV

-