



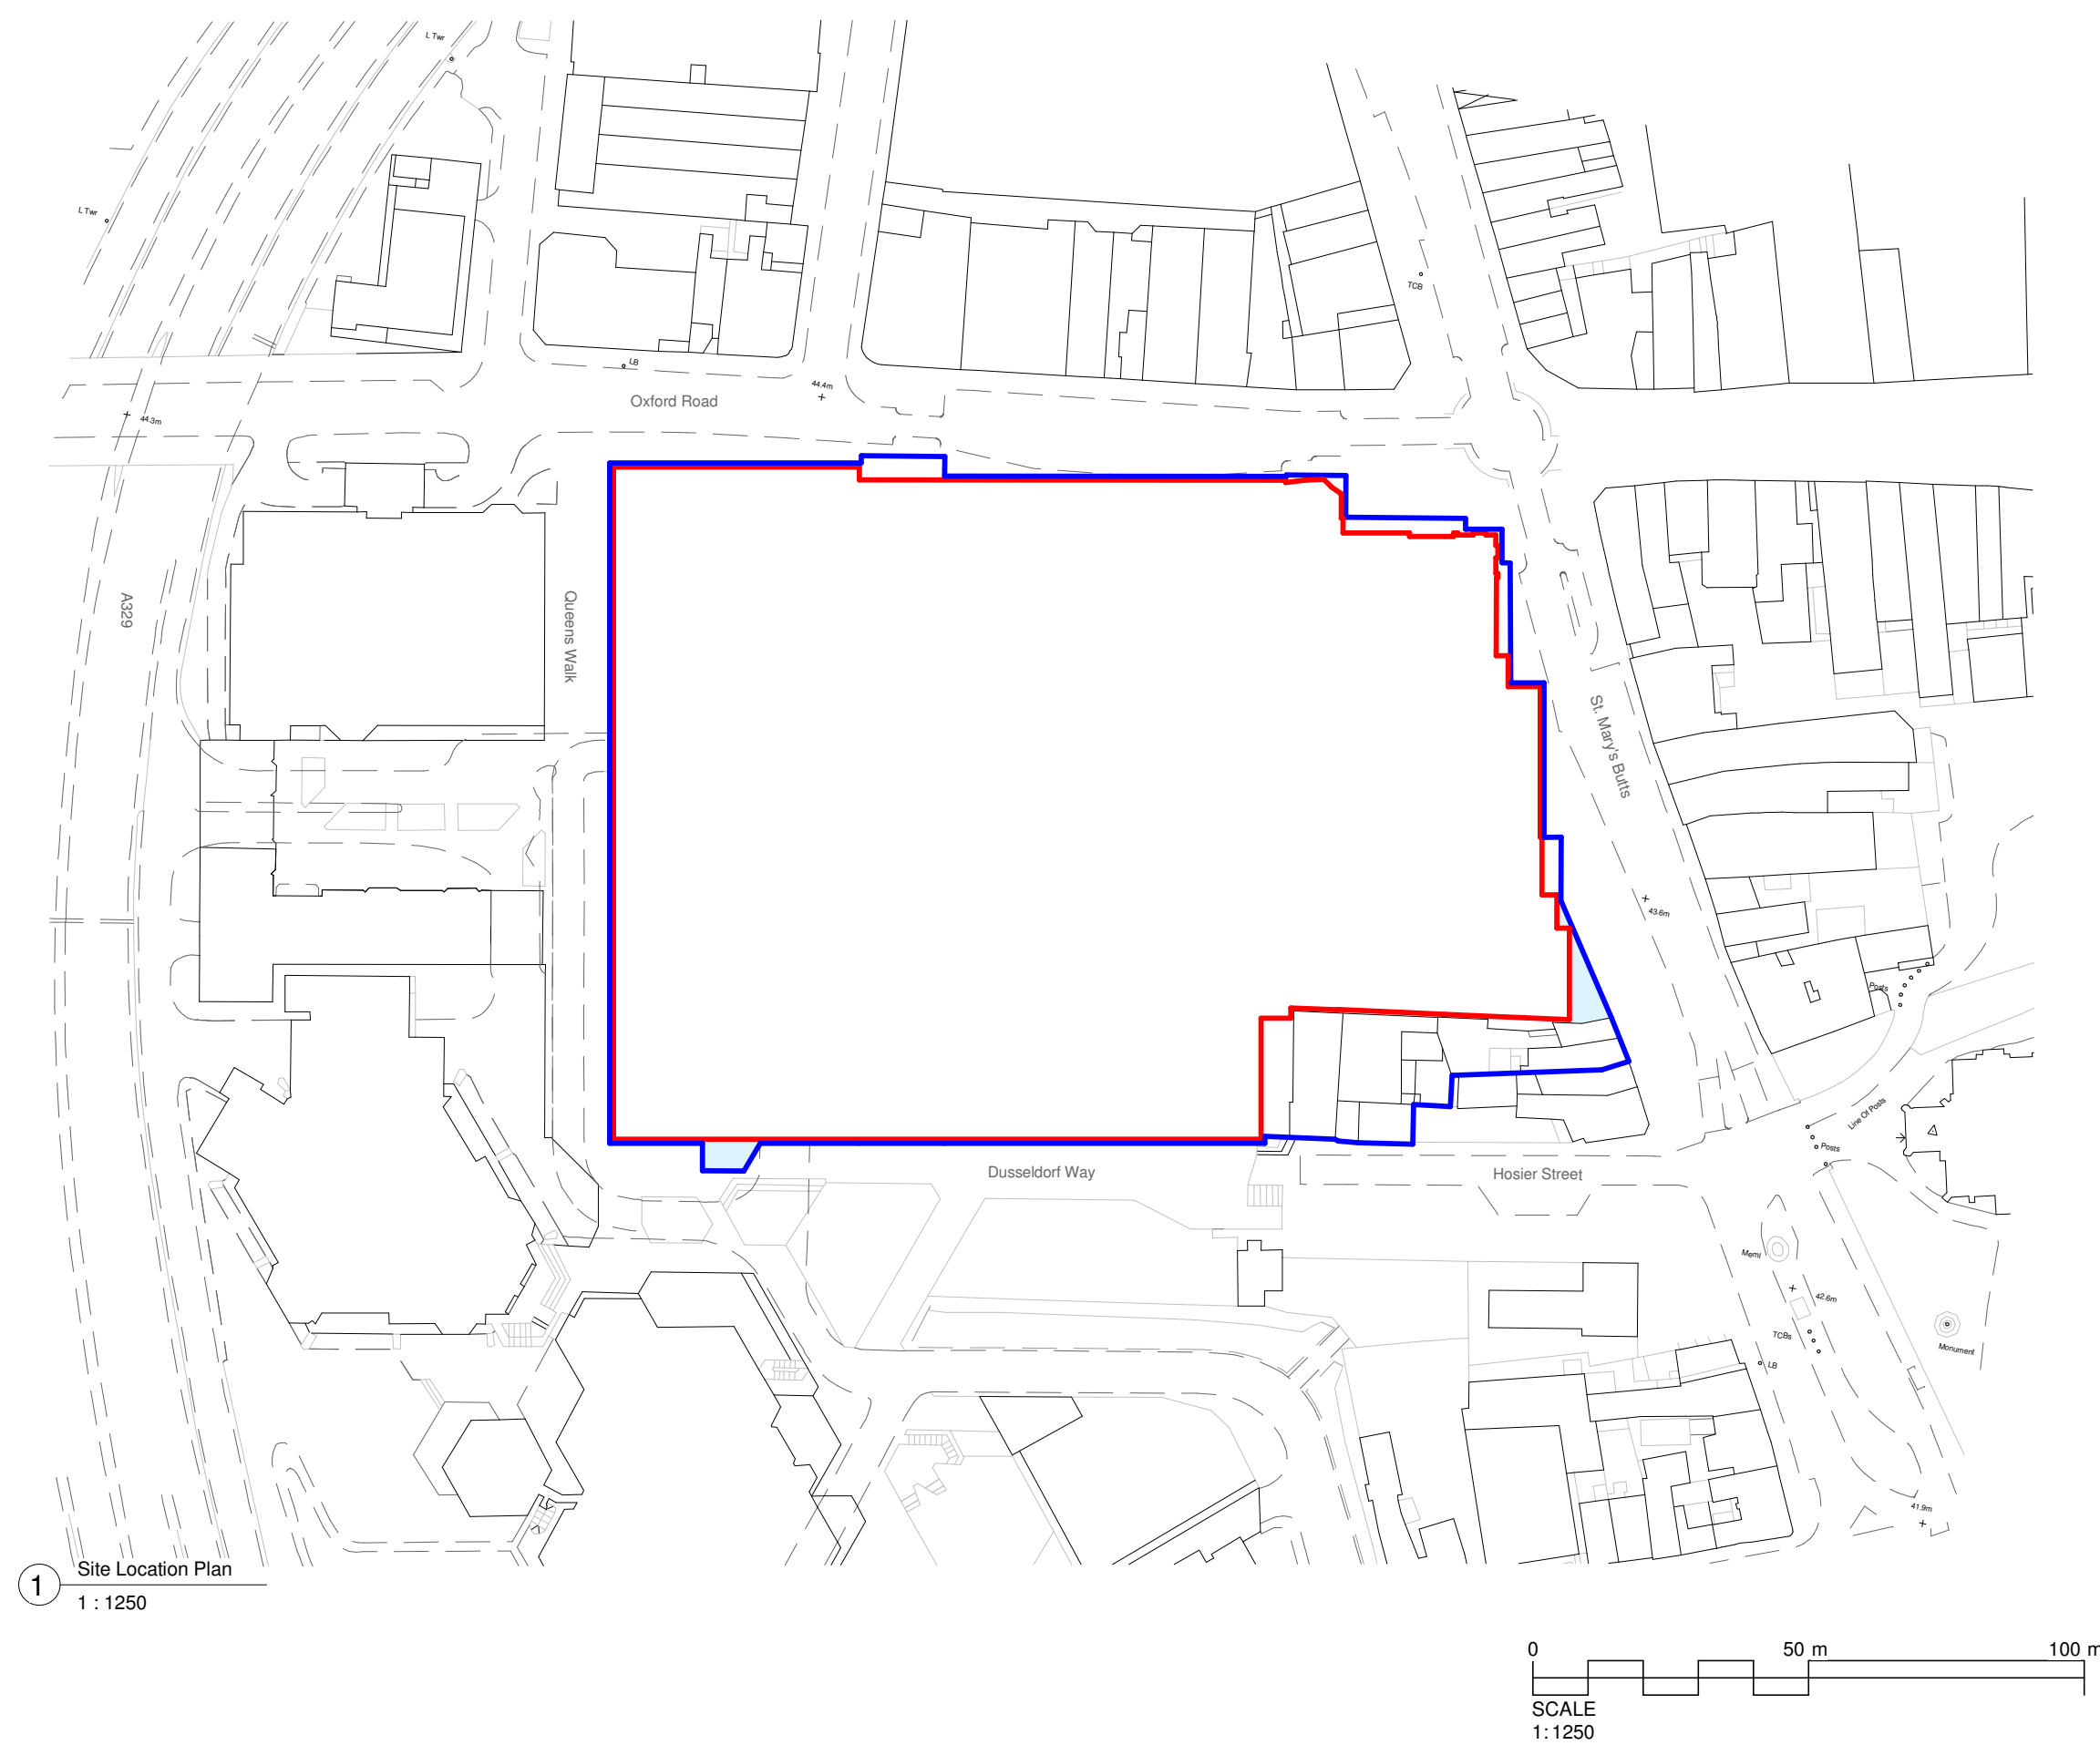

The copyright of this drawing is vested with Corstorphine + Wright Ltd and must not be copied or reproduced without the consent of the company.
Figured dimensions only to be taken from this drawing. DO NOT SCALE.
All contractors must visit the site and be responsible for checking all setting out dimensions and notifying the architect of any discrepancies prior to any manufacture or construction work.

NOTES:

- Application Boundary
- Ownership Boundary
- Extent of ownership at Basement Level

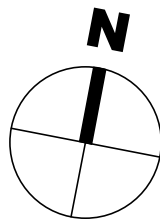

A	Ownership boundary removed	21.11.1	CJ	RBJ
Rev	Description	Date	Dr by	App by

Project Stage: **PLANNING**

Client: Inception (Reading) Sarl (c/o Moorgarth Group Ltd)

Project: BROAD STREET MALL, READING

Drawing Title: Site Location Plan

Drawn	Checked	Paper Size	Scale	Date
VL	RBJ	A3	1:1250 @A3	10/03/18
Project No.	16428	0200	Rev	Revision

Drawing BIM Name:

CDE Area:	Suitability Code:	BIM Revision:

CORSTORPHINE + WRIGHT ARCHITECTS
Warwick
London
Birmingham
Manchester
Newcastle
Liverpool
Dublin
Canterbury