


This drawing may be scaled with reference to the scale bar for planning application purposes only. Do not scale for any other purpose, use only annotated dimensions. All dimensions are to be checked by parties using the drawing, and any errors or omissions are to be reported to Weston & Co Architects Ltd.


Rev.	Date	Note	Author	Checked



EXISTING FRONT BOUNDARY ELEVATION (REDLANDS ROAD)

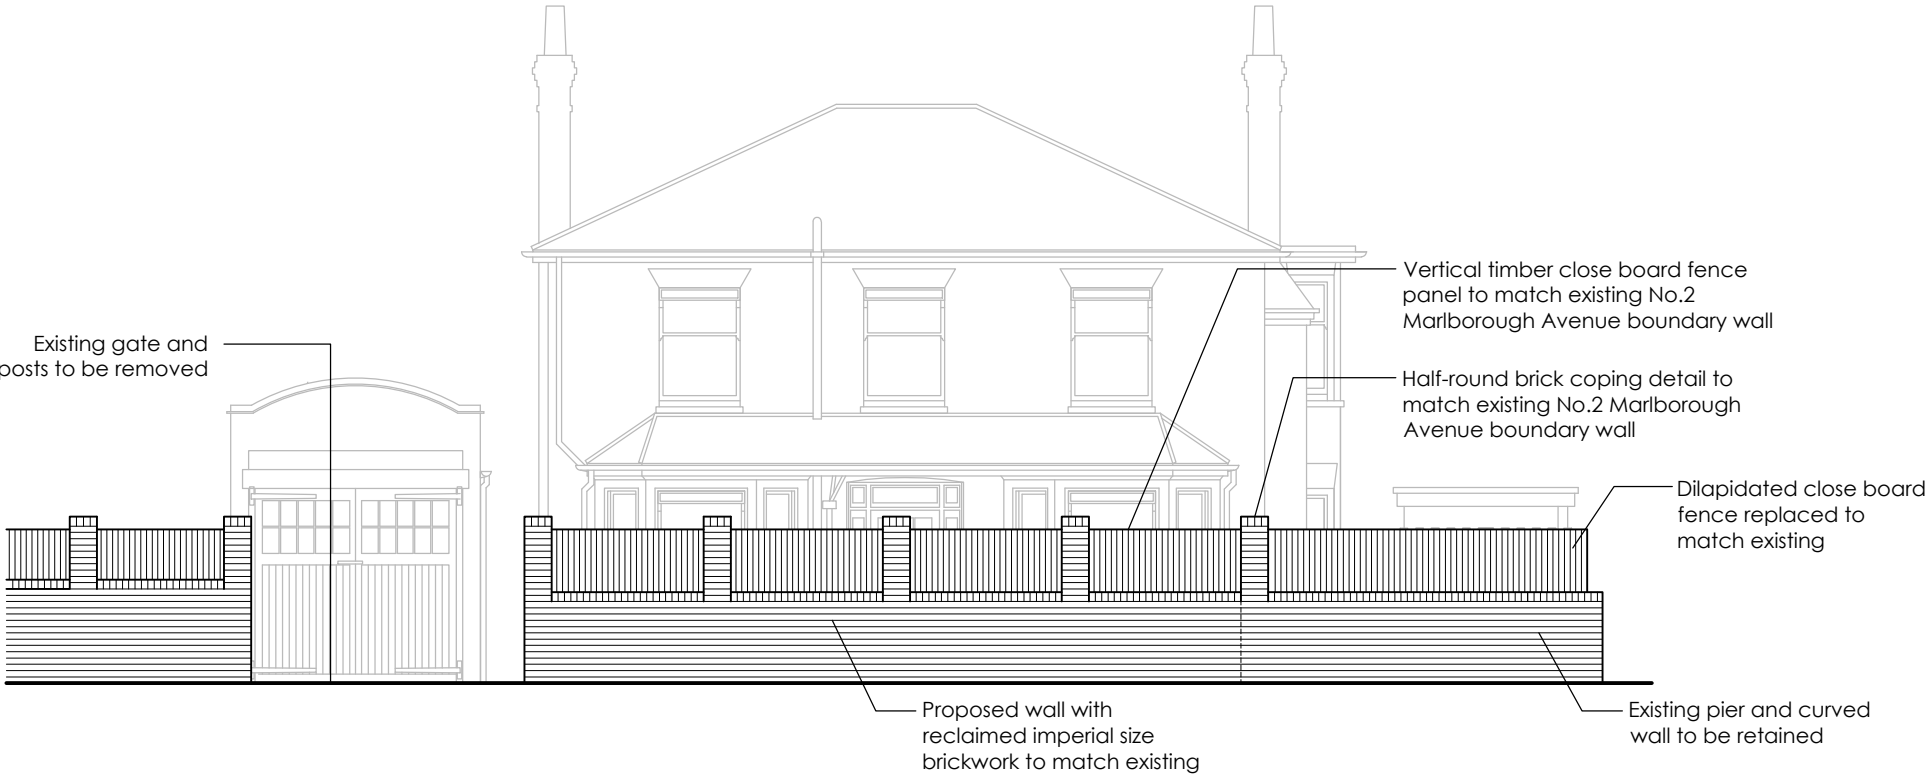

PROPOSED FRONT BOUNDARY ELEVATION (REDLANDS ROAD)

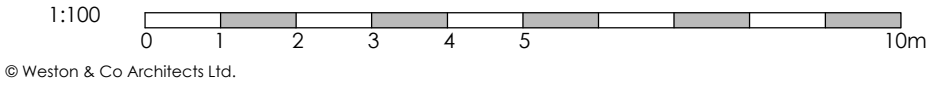

Project	Refurbishment & Change of Use 25 Redlands Road Reading RG1 5HX					Drawing	Existing & Proposed Boundary Elevations				
						Job-Dwg Number	17009-PL-9			Rev.	-
Client	Mr Paul Kilshaw					WESTON + CO ARCHITECTS Watlington House 44 Watlington Street Reading, RG1 4RJ T. 0118 375 0252 www.weston-co.com					
Status	Planning										
Scale	1/100		Sheet Size A3								
Author	AS	Checked	CTW	Date	04/07/2018						