



Example: Marshals tegular grey pavers




Example: Fence panels



Example: 8' x 6' garden pent shed on concrete base

NOTES:

- L1 : Fence panels. Lap fence panel dip treated and softwood fence post treated brown 75mm x 75mm x 2400mm
- L2 : Timber retaining wall. refer to stucural engineer's details.
- L3 : Marshals tegular grey pavers.
- L4 : Lawn turf (with mixed seed mixture) on 150mm deep top soil.
- L5 : 2400mm x 1800mm (8' x 6') garden pent shed on concrete base, Mono-pitch shed roofs to fall towards rear boundary.
- L6 : Water butt and composting bins.

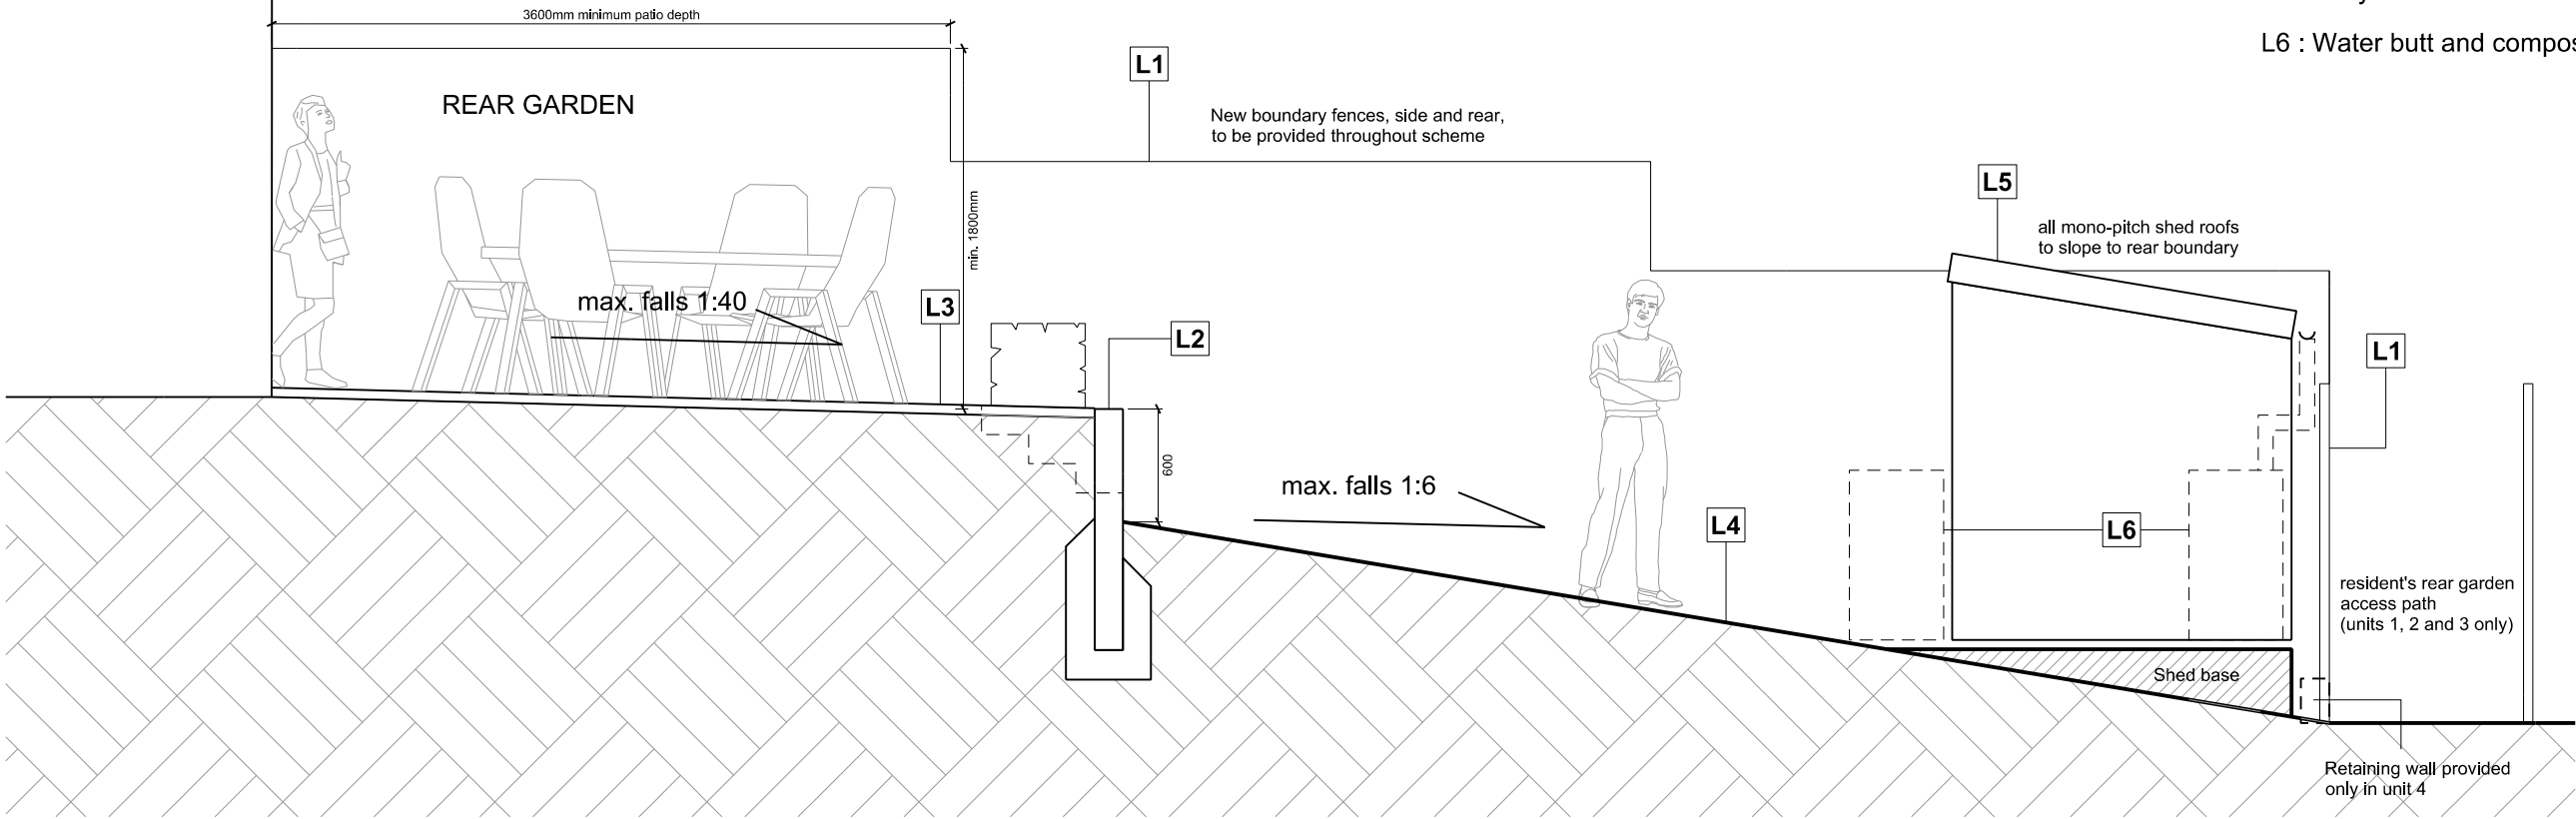

TYPICAL SECTION DETAIL THROUGH REAR GARDEN



Illustrative CGI - House type 1 (semi-detached)

P3	Ret wall updated.	13.02.17
P2	No dig removed to separate sheet	13.02.17
Rev	Description	Date

Partner	Drawn	Date
BWD	BRM	Dec 2016

Project
1A Upper Redlands Road

Title
Landscape information

Drawing Reference
16170-OA-B1-45-005

Drawing No	Revision	Status
45-005	P3	S0

Scale
1:20 @ A1 & 1:40 @ A3