


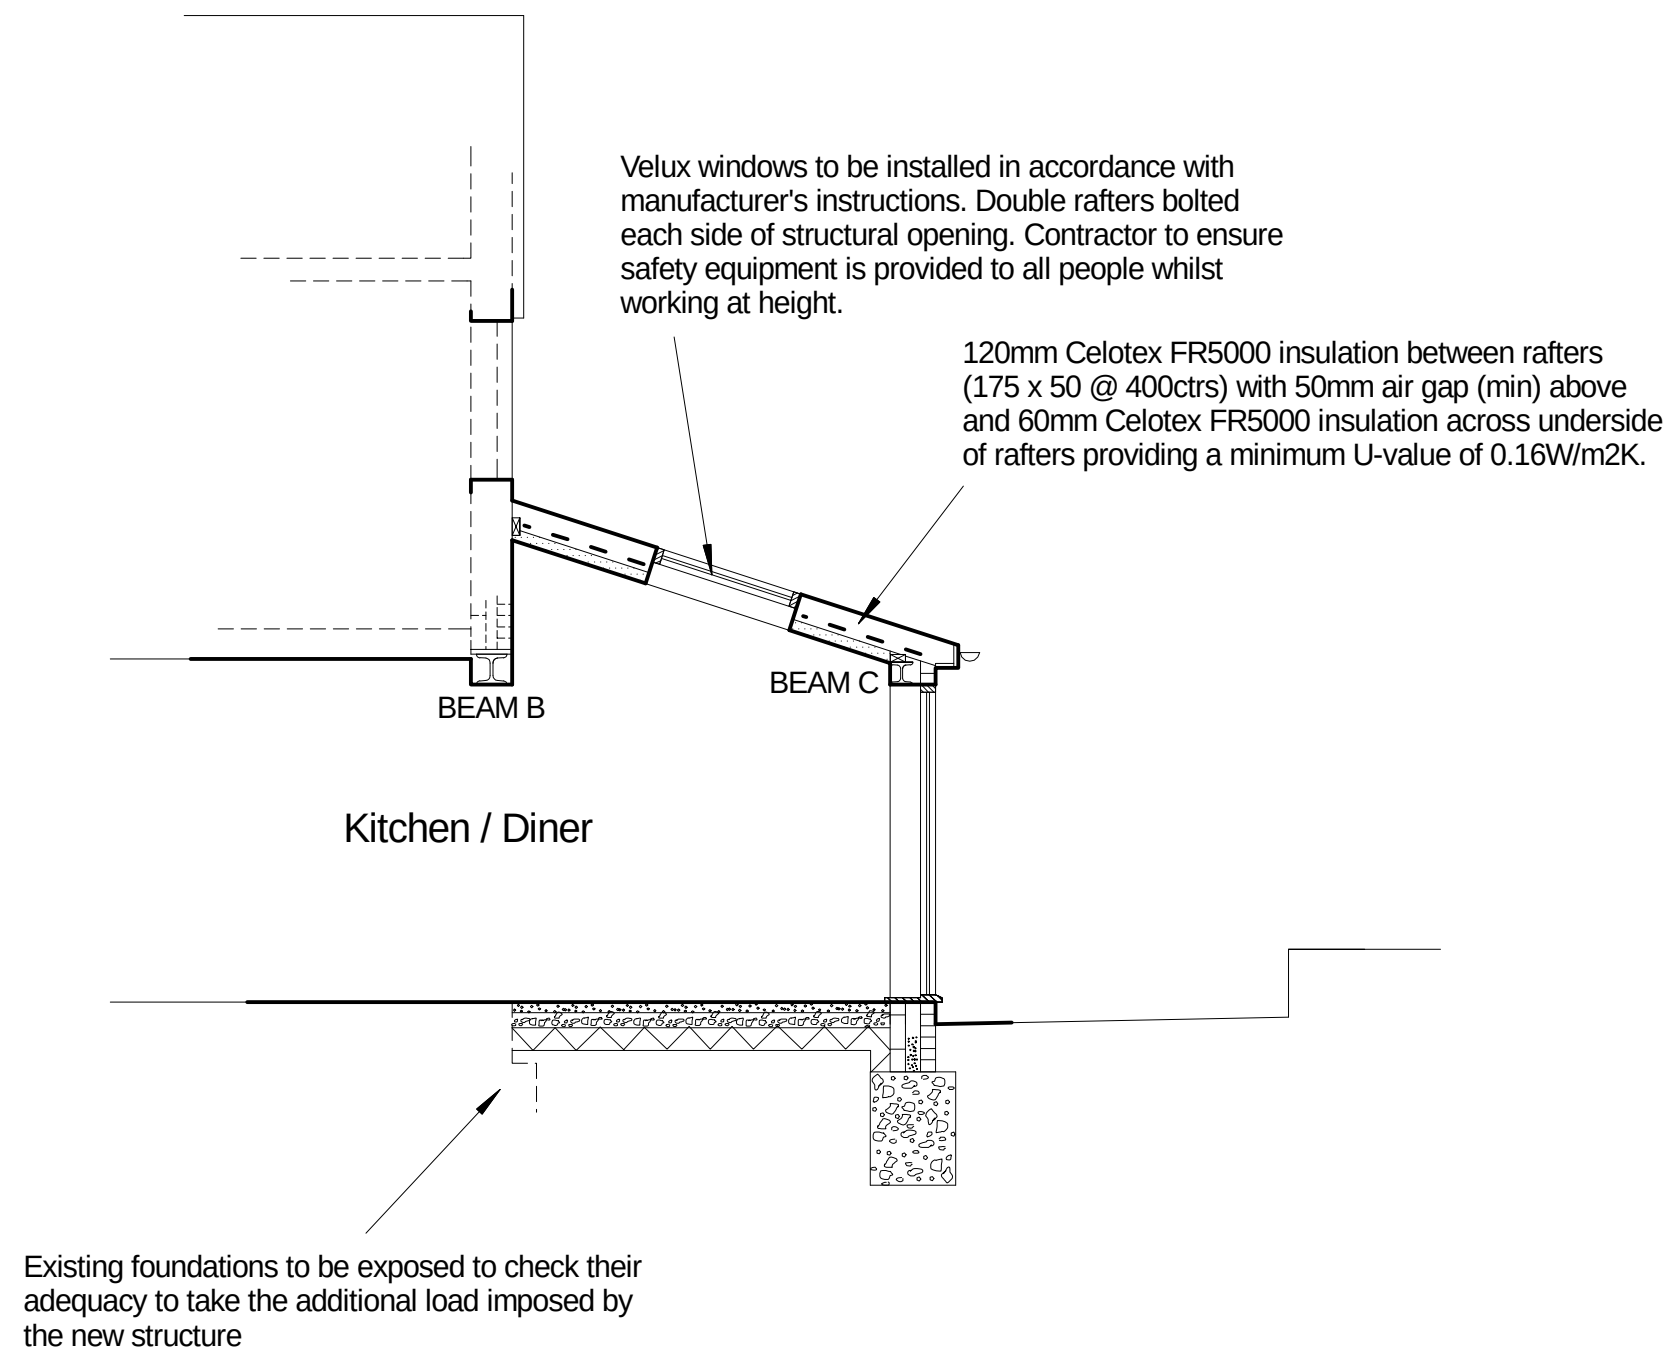

All electrical works required to meet the requirements of Part P (Electrical Safety) must be designed, installed, inspected and tested by a person competent to do so. Prior to completion, the Council should be satisfied that Part P has been complied with. This may require an appropriate BS 7671 electrical installation certificate to be issued for the work by a person competent to do so.


Three in four new light fittings provided will only accept bulbs providing a minimum output of 45 lumens per circuit watt.

GAS SAFE registered person to carry out any work relating to repositioning of existing boiler if required.

New radiators to be fitted with thermostatic valves

If installation of a new boiler is necessary, a commissioning certificate is required, issued by a person competent to do so.

Smoke alarms to be provided to the ground and first floor landing. The alarms are to be mains operated with a secondary power supply, such as batteries, and linked so that the detection of smoke by one unit operates the alarm signal in both of them.

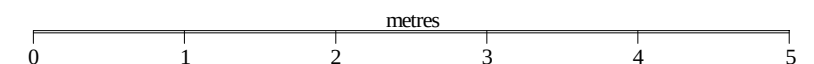

BEAM SCHEDULE:

BEAM A - 178x102x19kg/m UB
 BEAM B - 203x203x86kg/m UC with 10mm steel plate welded to top flange to support full width of wall above (if required)
 BEAM C - 152x152x23kg/m UC with 10mm steel plate welded to underside to support outer brick and bifold door assembly



House Alterations
 1, Wilwyne Close, Caversham, Reading, Berks RG4 5EP
 Tel: 07864 122 313 email: housealterations@gmail.com

Title:

SECTION B-B

Drwg No:

HEARD-0718-05

Scale:
(A3)

1:50

Rev: