


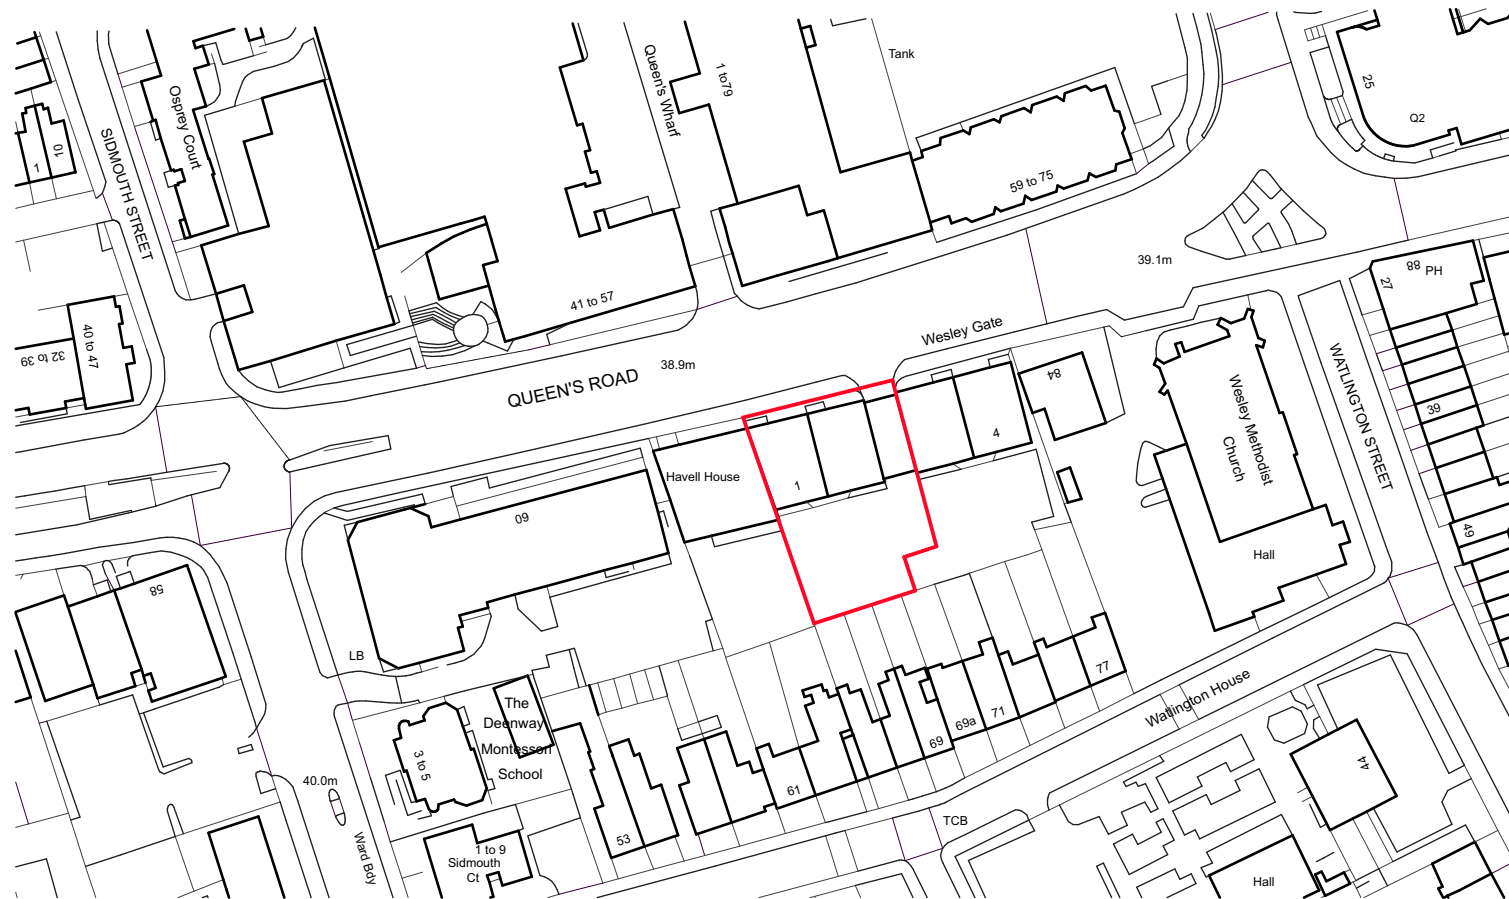

Ordnance Survey, (c) Crown Copyright 2018. All rights reserved. Licence number 100022432

01 SITE LOCATION PLAN

1:1250

0 5 10 20 50

SCALE

1:1250



Revisions
rev P2 : 180626 Issue for Planning

Notes
THIS DRAWING IS INTENDED FOR PRIOR APPROVAL PLANNING APPLICATION ONLY.

THE PROPOSAL IS SUBJECT TO PLANNING, BUILDING CONTROL, DETAILED DESIGN, CDM, LEGAL INVESTIGATIONS, SURVEY, ETC.

NO STRUCTURAL SURVEY, OR ADVICE HAS BEEN USED IN THE COMPILATION OF THESE DRAWINGS. AREAS SHOWN ARE APPROXIMATE, AND SUBJECT TO DETAILED DESIGN.

THIS DRAWING IS BASED ON OS INFORMATION AND PHOTOS ONLY WINDOW AND DOOR POSITIONS ARE APPROXIMATE

NOT FOR CONSTRUCTION

©COPYRIGHT HIVES ARCHITECTS

Client
Bartlett Property Services Ltd

Job title
1-2 Wesley Gate, Queens Road, Reading , RG1 4AP

Drawing title
Site Location Plan

Project Status
PLANNING

Scale
1:1250@ A3

Date
06'18

Drawn
PR

Check
HW

Project
2737

Drawing
001

Revision
P2

 Hives Architects LLP
29 Castle Street, Reading, RG1 7SB
0118 958 7331
admin@hivesarchitects.co.uk
hivesarchitects