



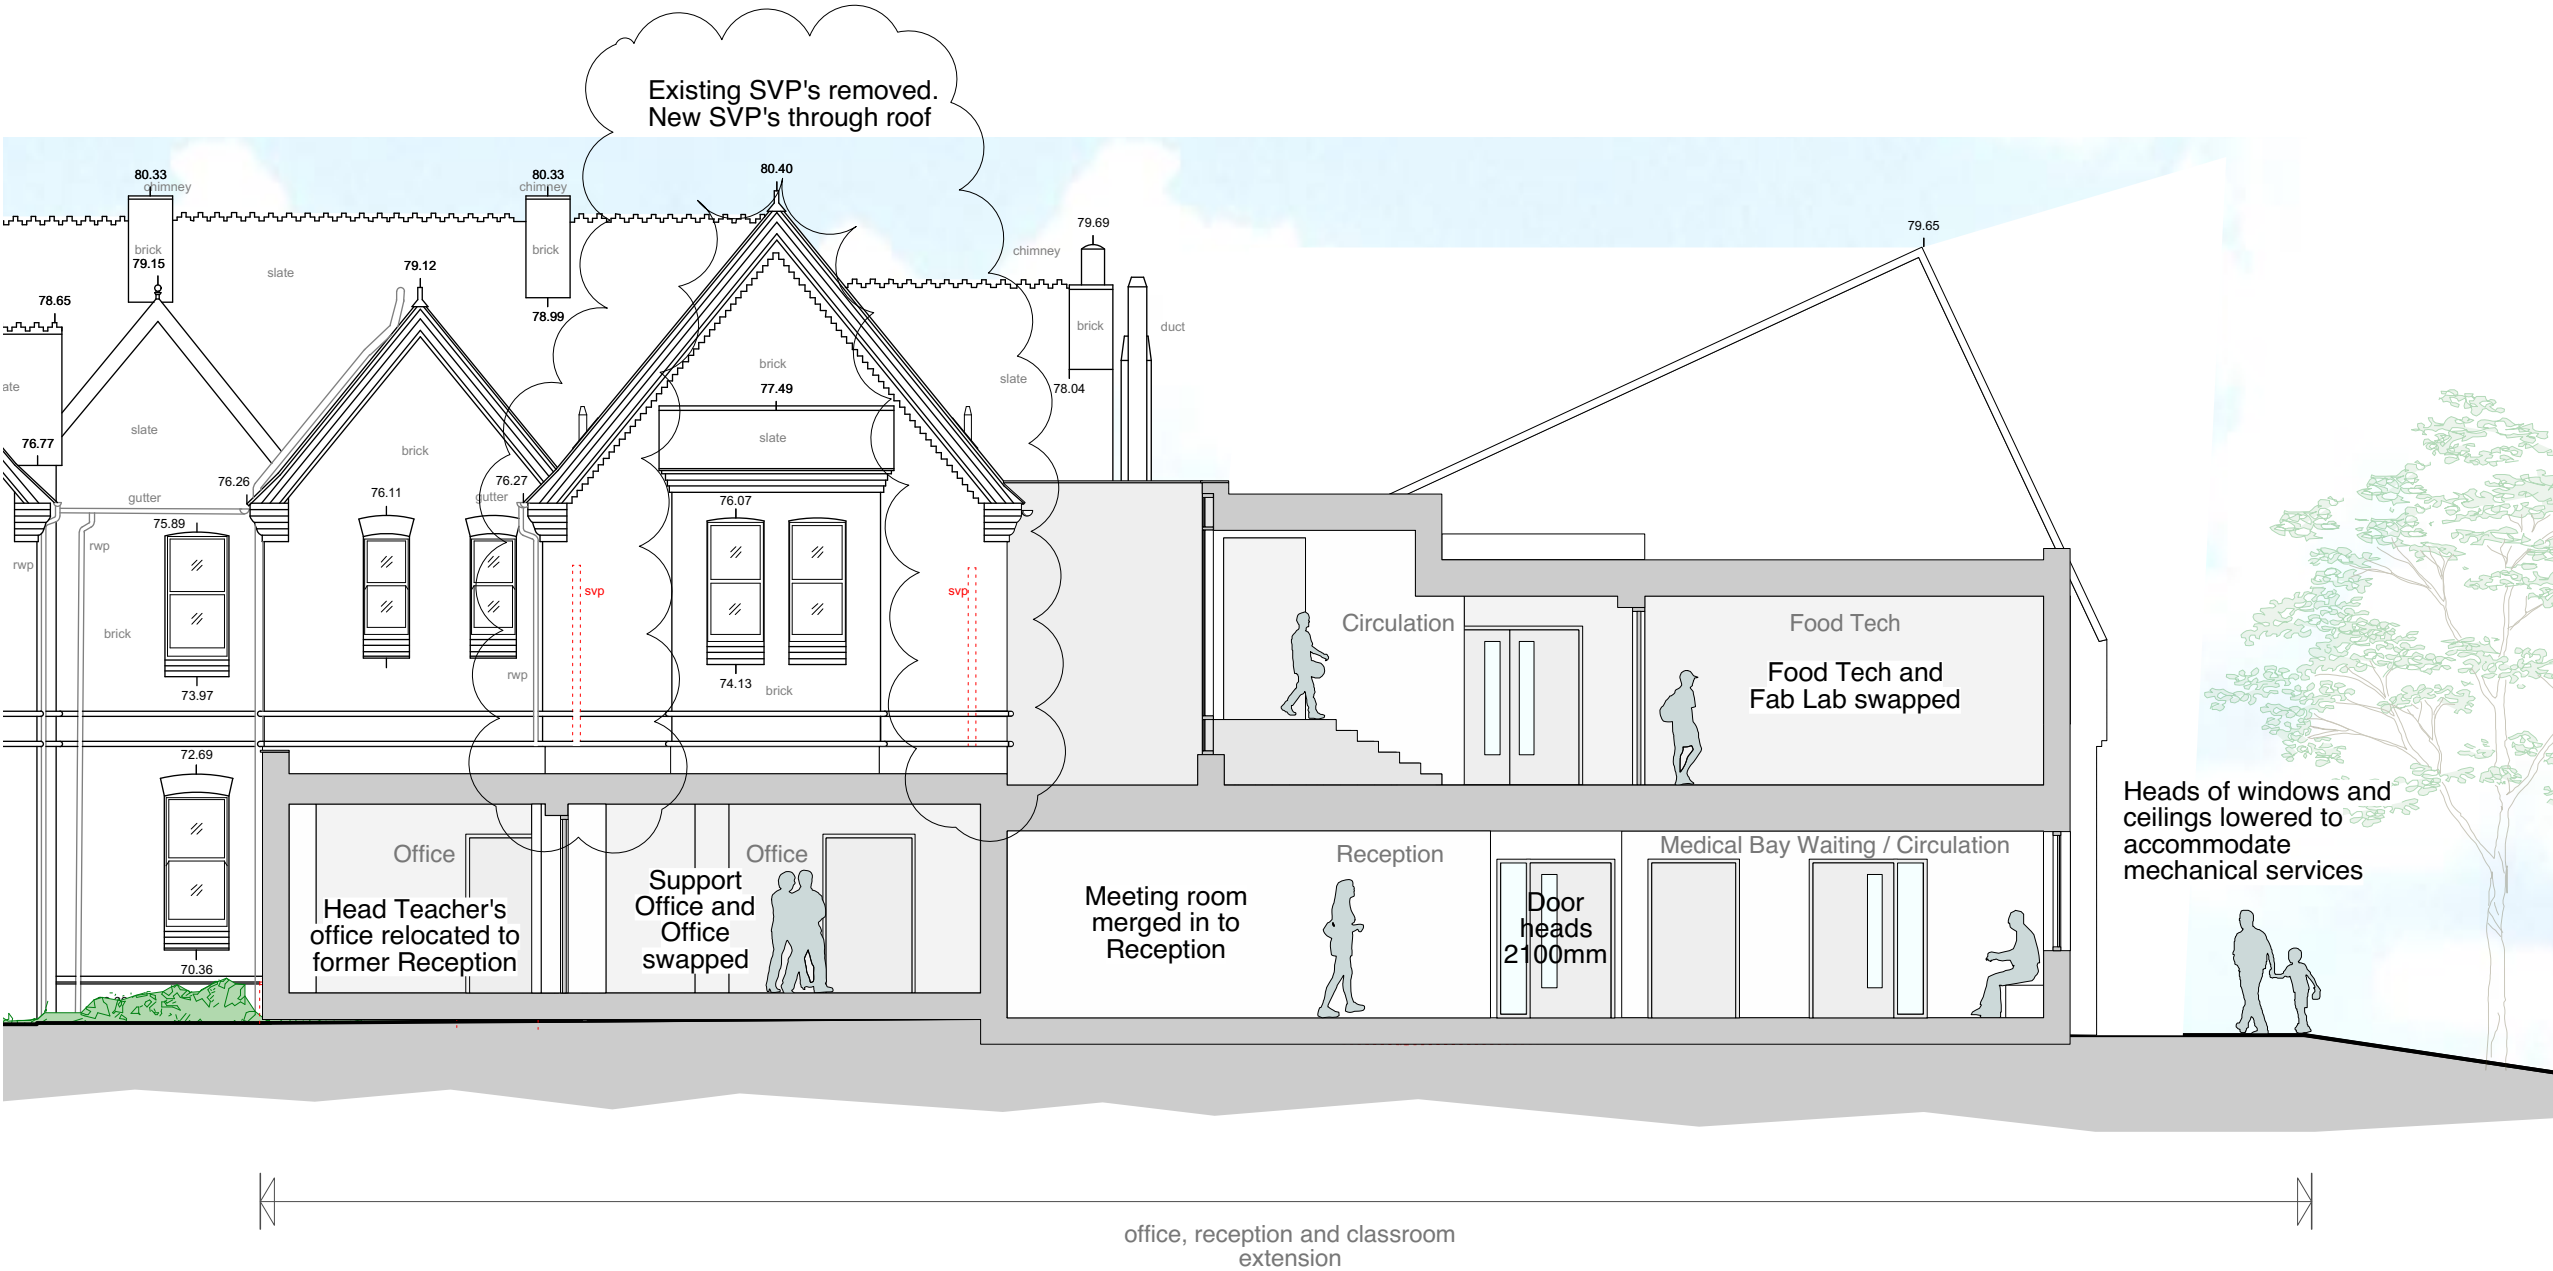


SECTION A-A - CHRISTCHURCH ROAD

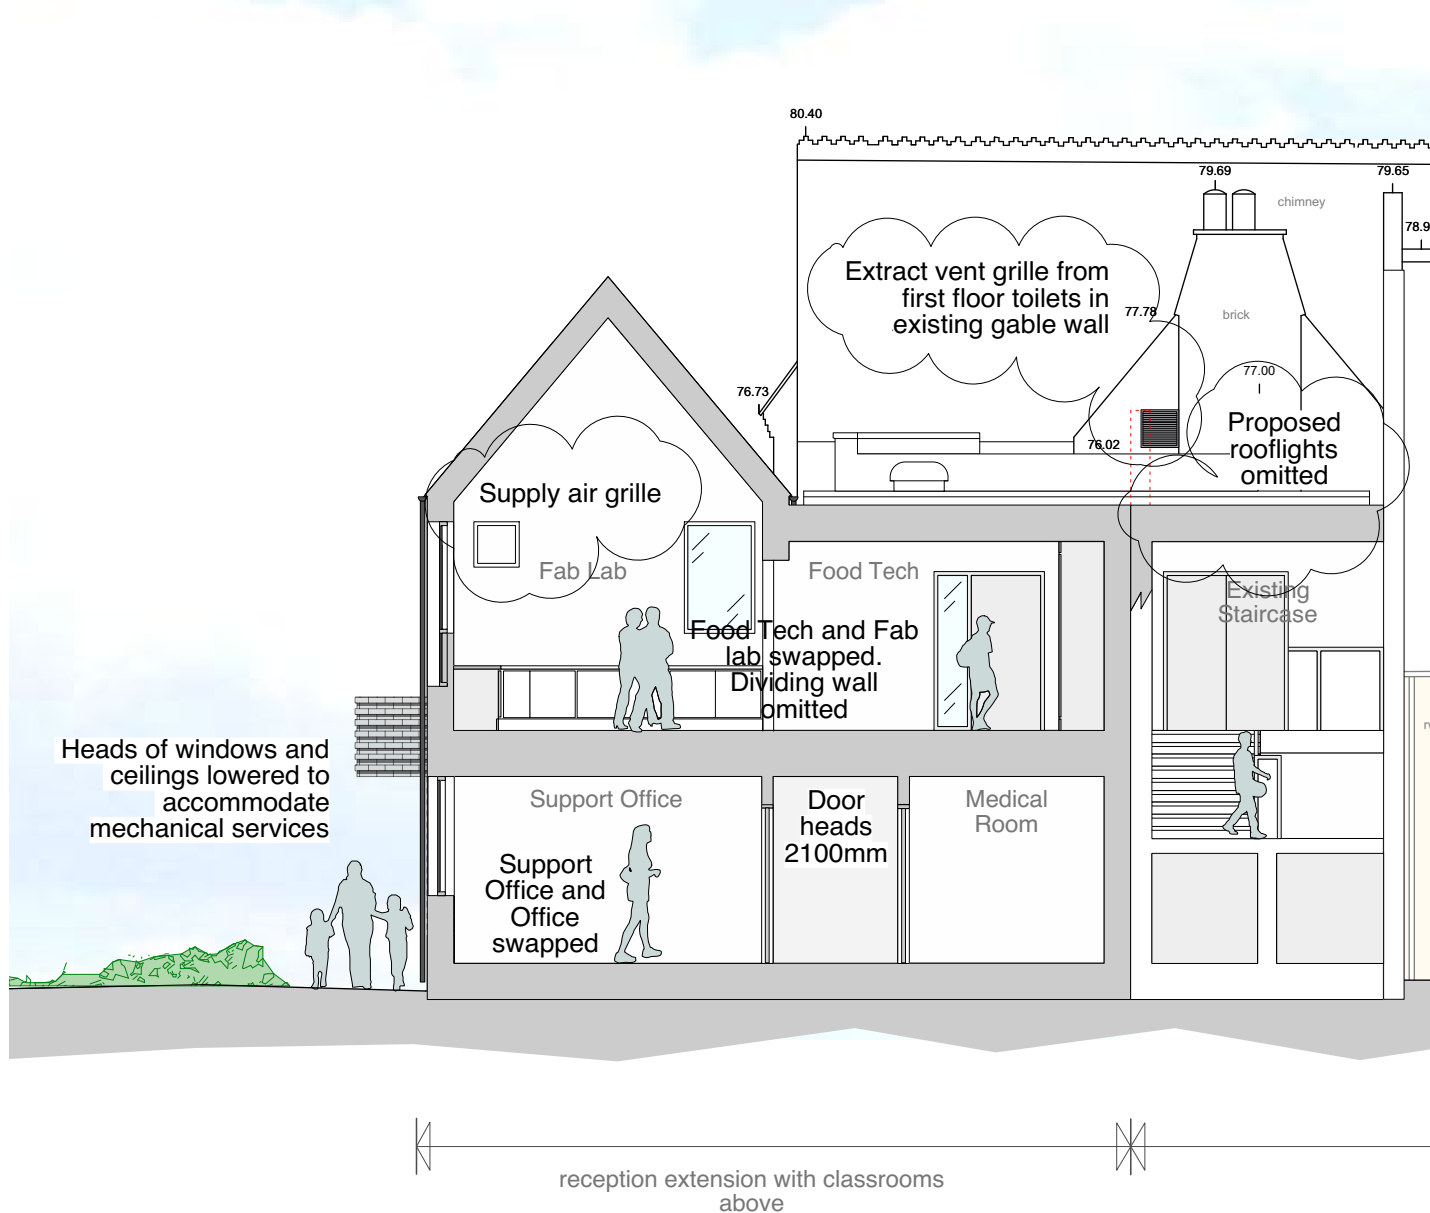


SECTION B-B - VICARAGE ROAD

PROPOSED KENSINGTON SECTIONS

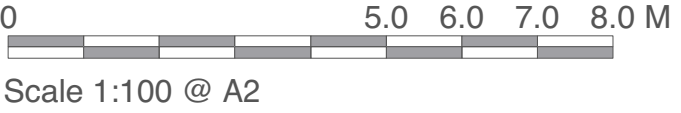

ELEVATION KEY

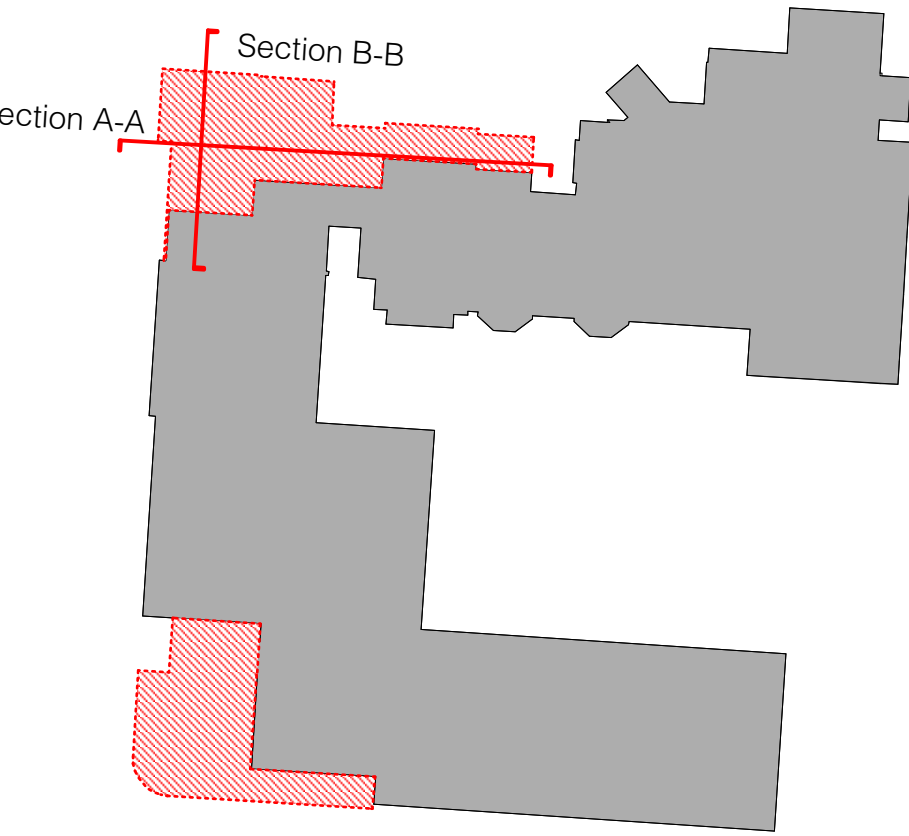

Chartered Architects
Chartered Building Surveyors
Interior Designers
CDM Services

3 GP Centre, Yeoman Road,
Ringwood, Hampshire, BH24 3FF

+44 (0)1425 472 833
www.kendallkingscott.co.uk

Project
**Kensington
Remodel and Extension**

Client
**The Abbey Junior School
Christchurch Road, Reading**

Scale **1:100** Paper Size **A2** Filename **170184.vwx**
© Copyright Do not scale this drawing

D 09/11/18 IC TF Small new dormer omitted from elevations. Toilet extract located in existing gable wall. Issued for non-material amendment application.

Rev Date By Ap Note

Drawing Title
Proposed Indicative Sections

Project Number Drawing Number Revision
170184 P(0)132 D

Date Drawn Checked Status
14/12/17 GW CS PLANNING

Check all dimensions and levels on site

Only to be used on the site for which designed. The electronic transmission of designs/information contained in this drawing is carried out entirely at the User's risk and Kendall Kingscott Ltd. will have no liability for any errors or inaccuracies arising therefrom. The production of amended or updated information from the said designs/information by the User is entirely the responsibility of the User and Kendall Kingscott Ltd. shall have no responsibility in respect thereof whatsoever.