



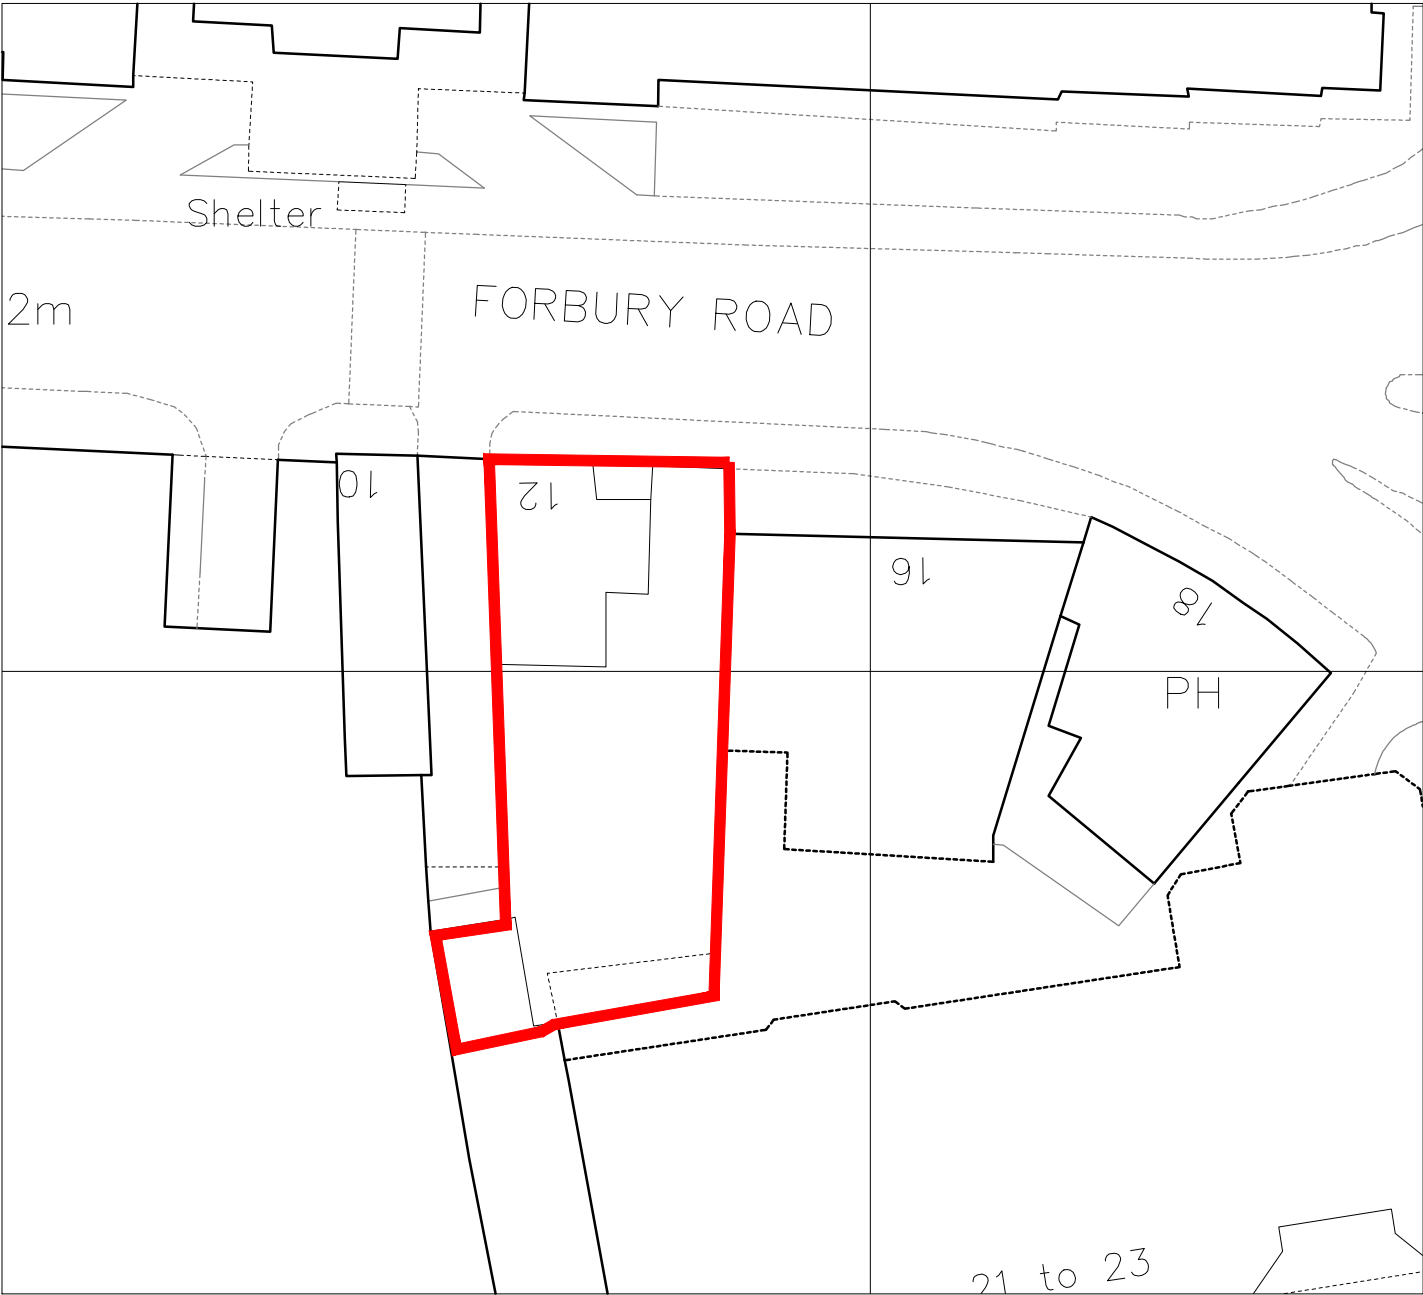

01 SITE
Scale: 1: 200 BLOCK PLAN

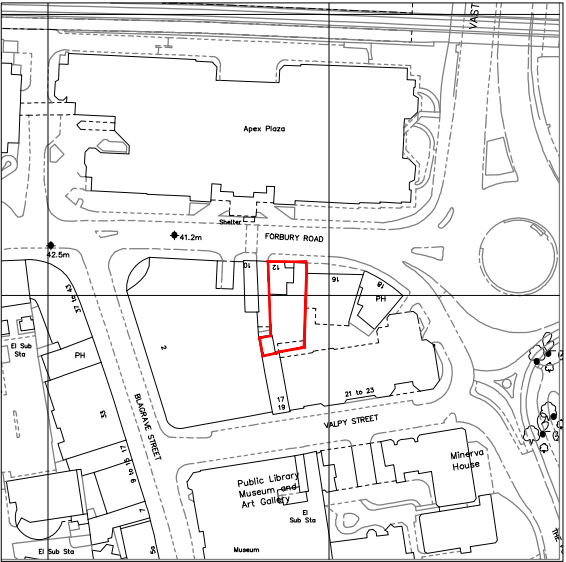

02 SITE
Scale: 1: 1250 PLAN

PLANNING

DRAWINGS INDICATE DESIGN INTENT ONLY.
ALL DIMENSIONS IN MILLIMETERS UNLESS NOTED OTHERWISE.
THE CONTRACTOR IS RESPONSIBLE FOR TAKING AND CHECKING ALL DIMENSIONS.
DO NOT SCALE FROM THE DRAWING.
REPORT ALL CONFLICTS OF INFORMATION TO MINIFIE ARCHITECTS AND SEEK ADVICE BEFORE PROCEEDING.
THIS DRAWING IS THE COPYRIGHT OF MINIFIE ARCHITECTS LTD.
WHERE GIVEN DIMENSIONS ARE ONLY APPROXIMATE & SUBJECT TO A MEASURED SITE SURVEY.
THESE ARE SUBJECT TO AN M&E & STRUCTURAL SURVEY. THIS DRAWING IS BASED UPON A COPIES OF ORIGINAL ARCHIVE DRAWINGS AND ITS ACCURACY AND PROPORTIONALITY CANNOT BE WHOLLEY RELIED UPON.

NO. DATE ISSUE/REVISION

Forbury Court
12 Forbury Road
Reading
Berkshire
RG1 1SB

SITE LOCATION & BLOCK PLAN

DRAWN NM SCALE 1:200 @ A3 NORTH
CHECKED BM DATE 27.06.17

PROJECT NO. 1473 DRAWING NO. AS(0)10

MINIFIE ARCHITECTS
3rd Floor, The Piano Works
117 Farringdon Road
London EC1R 3BX