



DO NOT SCALE FROM THIS DRAWING. VERIFY ALL DIMENSIONS BEFORE SETTING OUT, COMMENCING WORK OR MAKING ANY SHOP DRAWINGS. REPORT ANY DISCREPANCIES TO SUPERVISING OFFICER IMMEDIATELY. COPYRIGHT ©


Rev	Description	Date

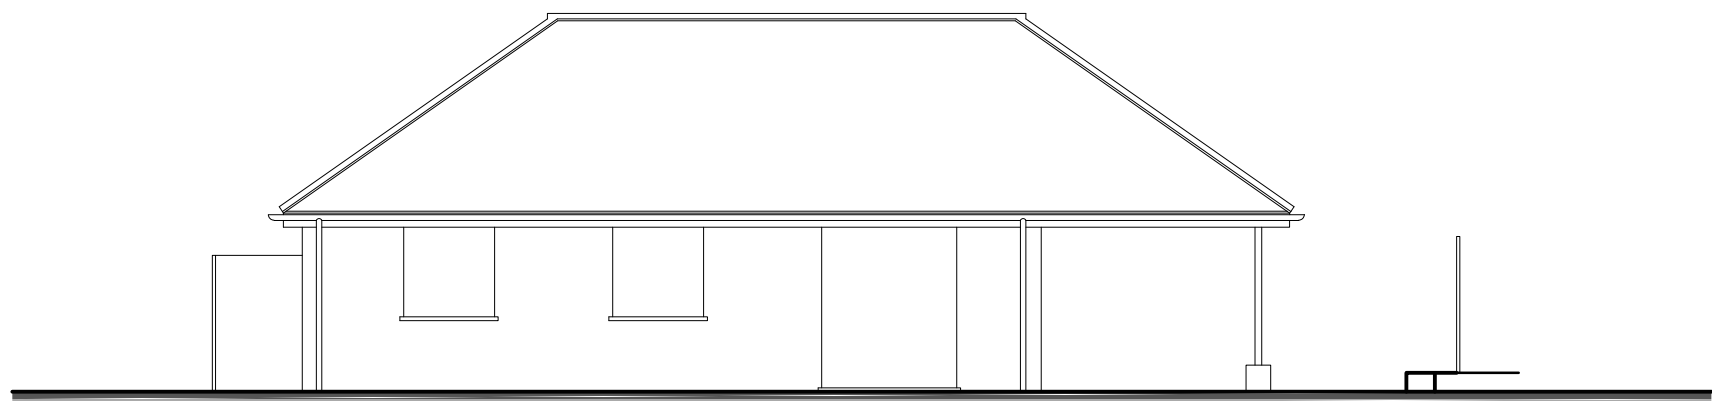


Front Elevation 1:100 Scale

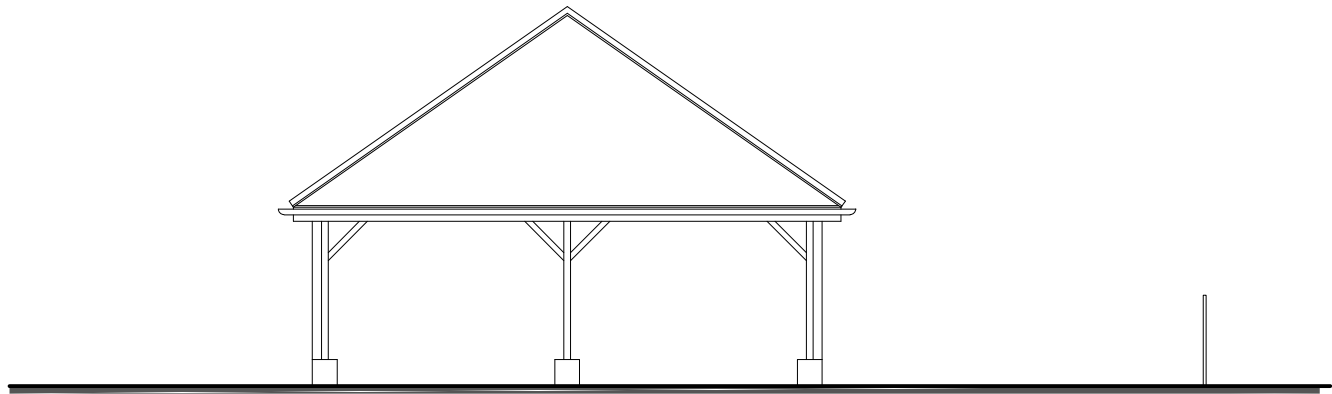



Side Elevation 1:100 Scale

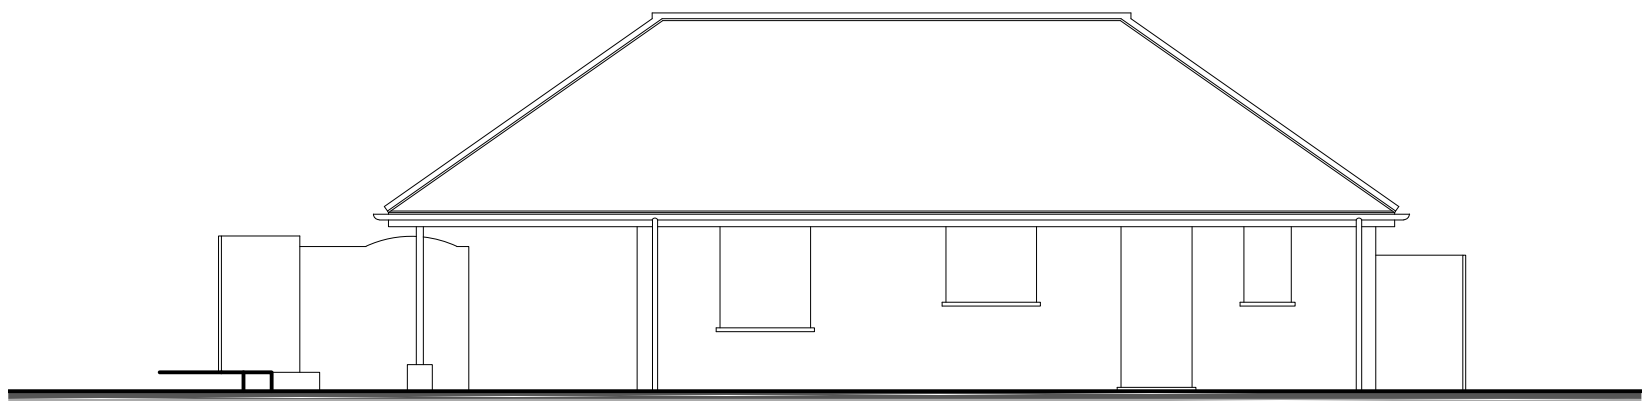

Rear Elevation 1:100 Scale

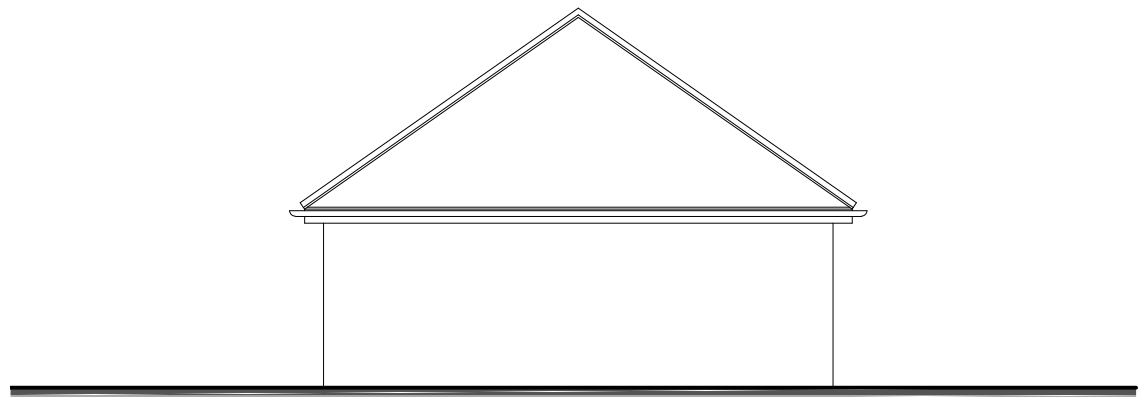

Side Elevation 1:100 Scale

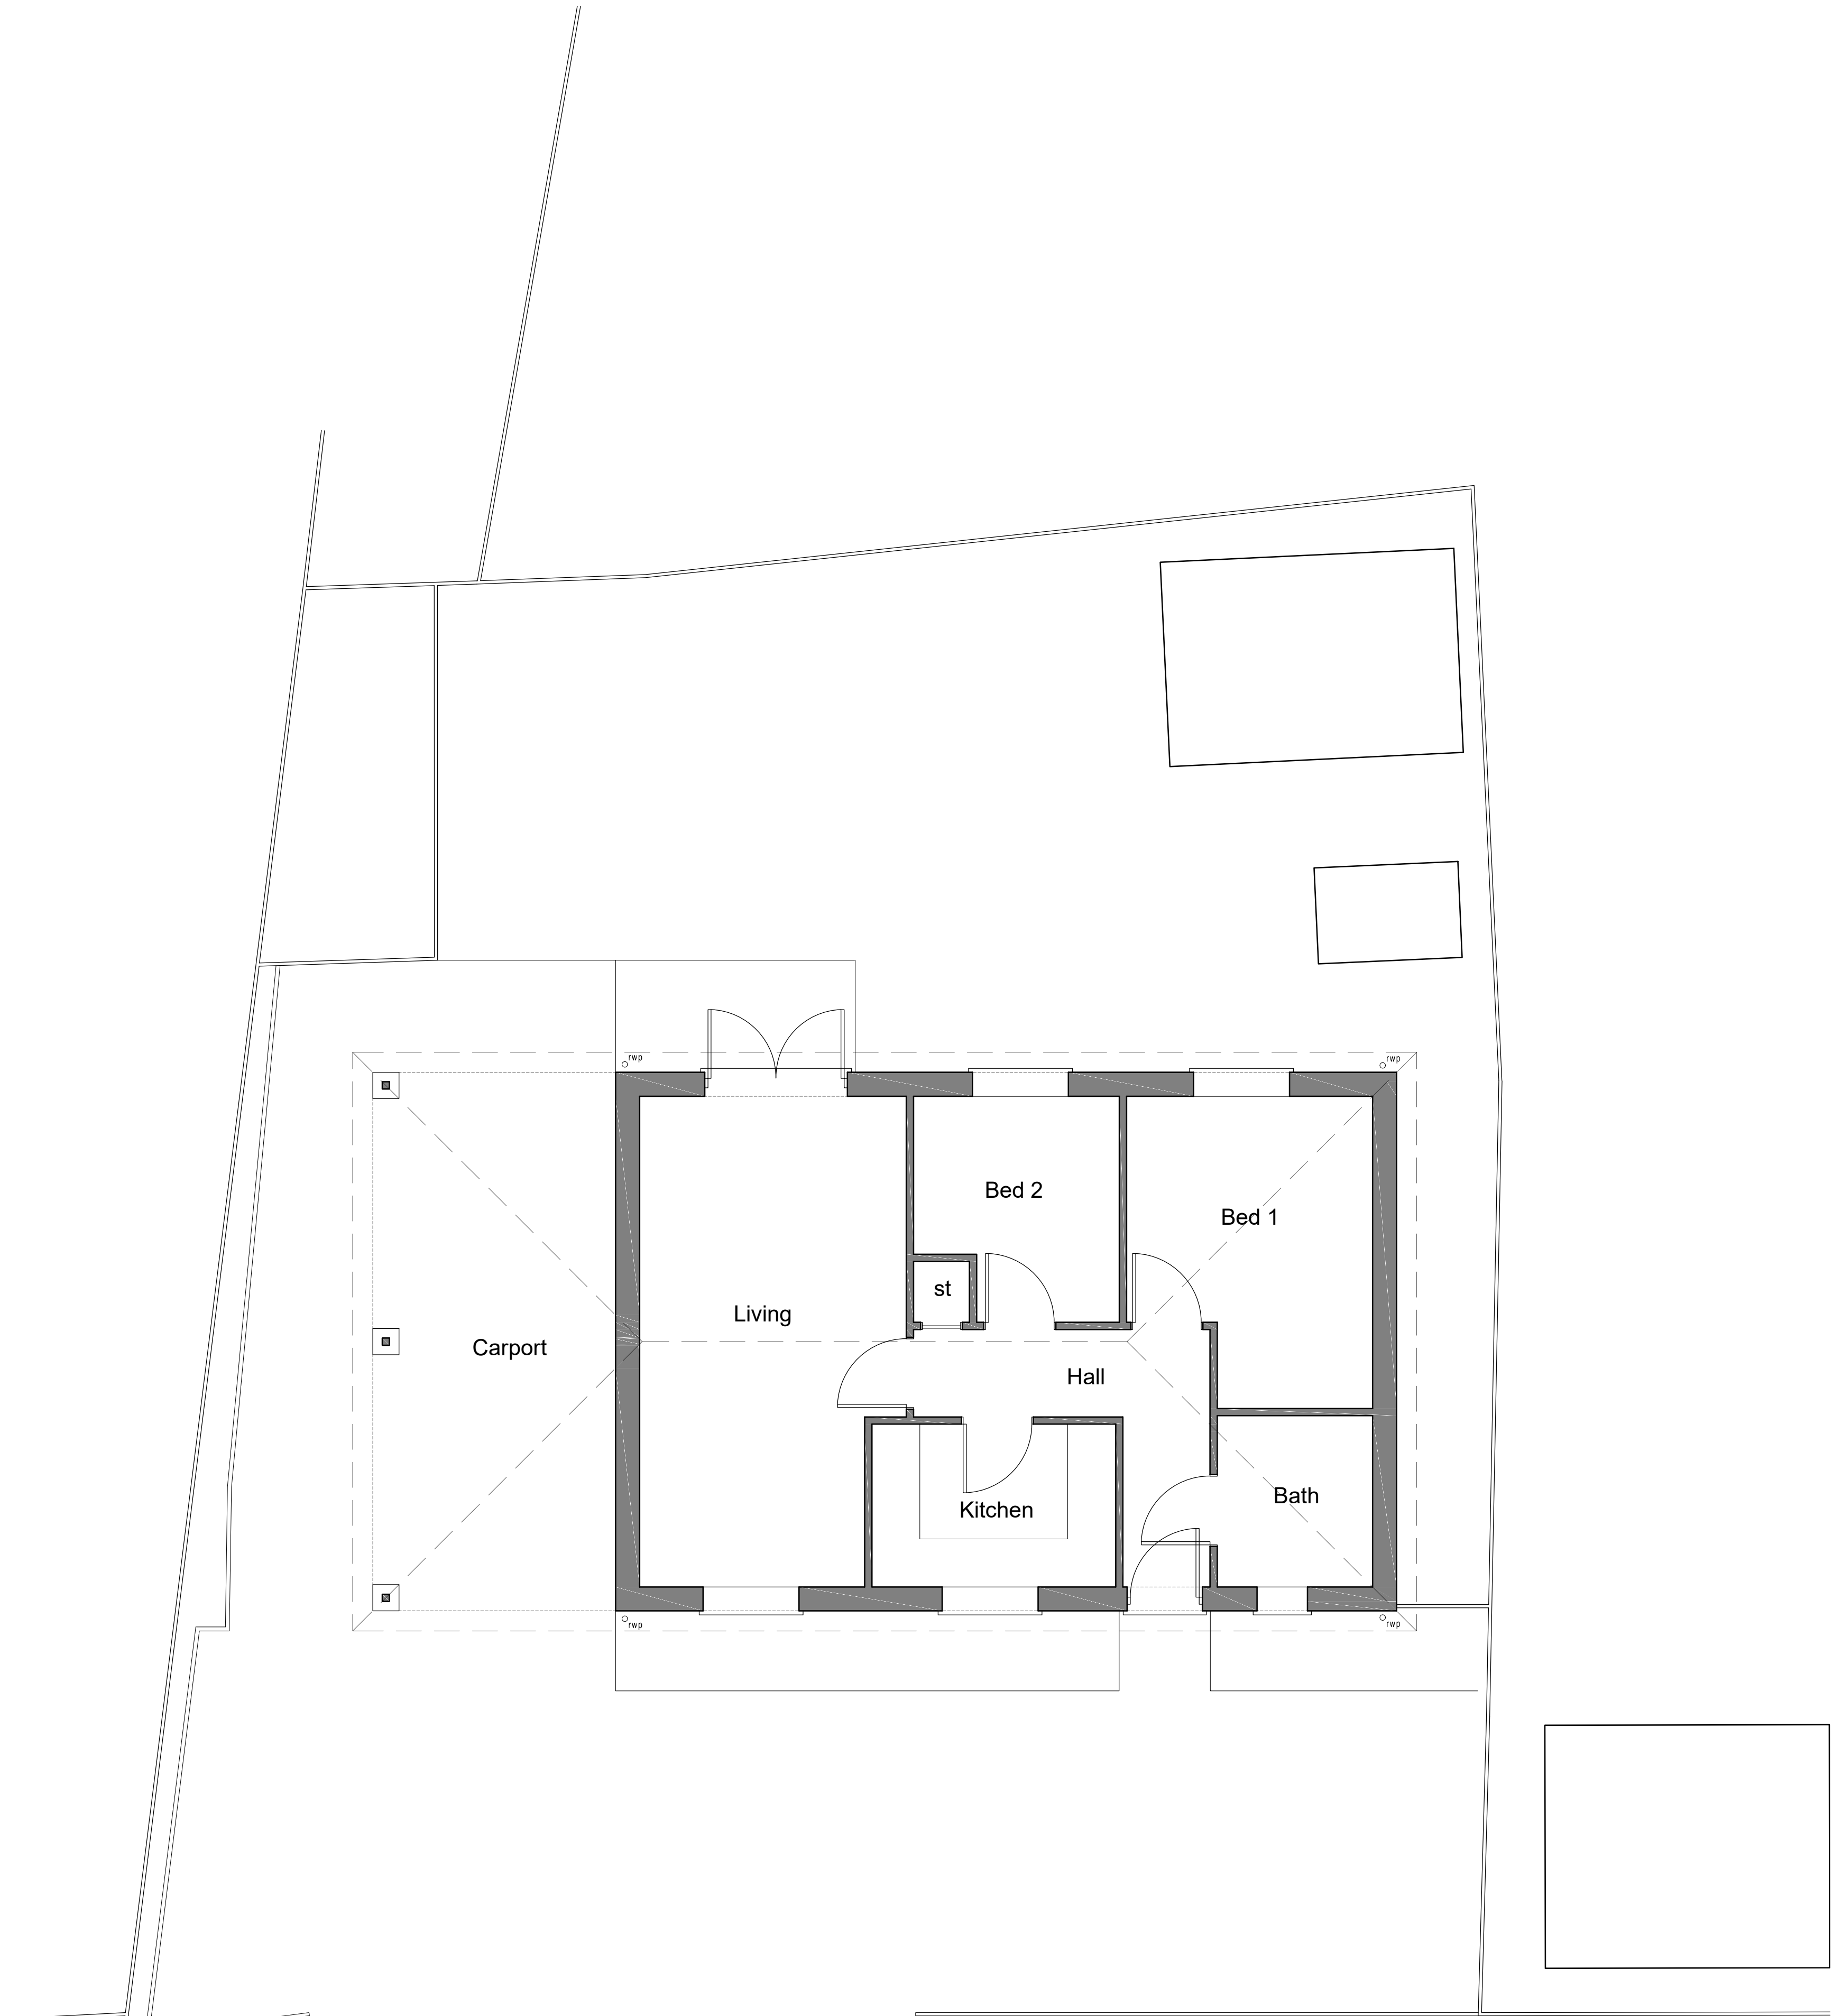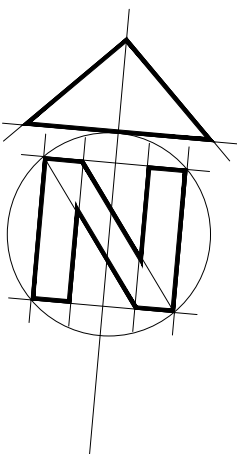

Ground Floor Plan 1:50 Scale




Location Plan 1:1250 Scale




Site Plan 1:500 Scale

1:100 scale Bar
This Drawing has been produced for printing onto A1 size paper.
If printing on A3 please use the scale below for reference.

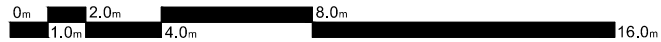


1:50 scale Bar
This Drawing has been produced for printing onto A1 size paper.
If printing on A3 please use the scale below for reference.

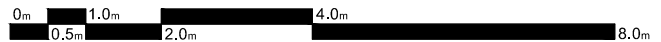

1:1250 scale Bar
This Drawing has been produced for printing onto A2 size paper.
If printing on A3 please use the scale below for reference.



1:500 scale Bar
This Drawing has been produced for printing onto A1 size paper.
If printing on A3 please use the scale below for reference.

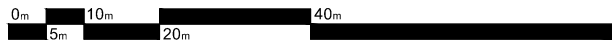

BA

14 Hornbeam Close
Wokingham
RG41 4UR
07515 355770

CLIENT **Mr & Mrs M Ragoobar**

JOB **11 Sandford Court, Tidmarsh Street,
Reading, Berkshire**
DRG **EXISTING PLANS & ELEVATIONS**

SCALE **As Shown** DRAWN **P Bonney** DATE **March 2018**

BA 0124 | 01