


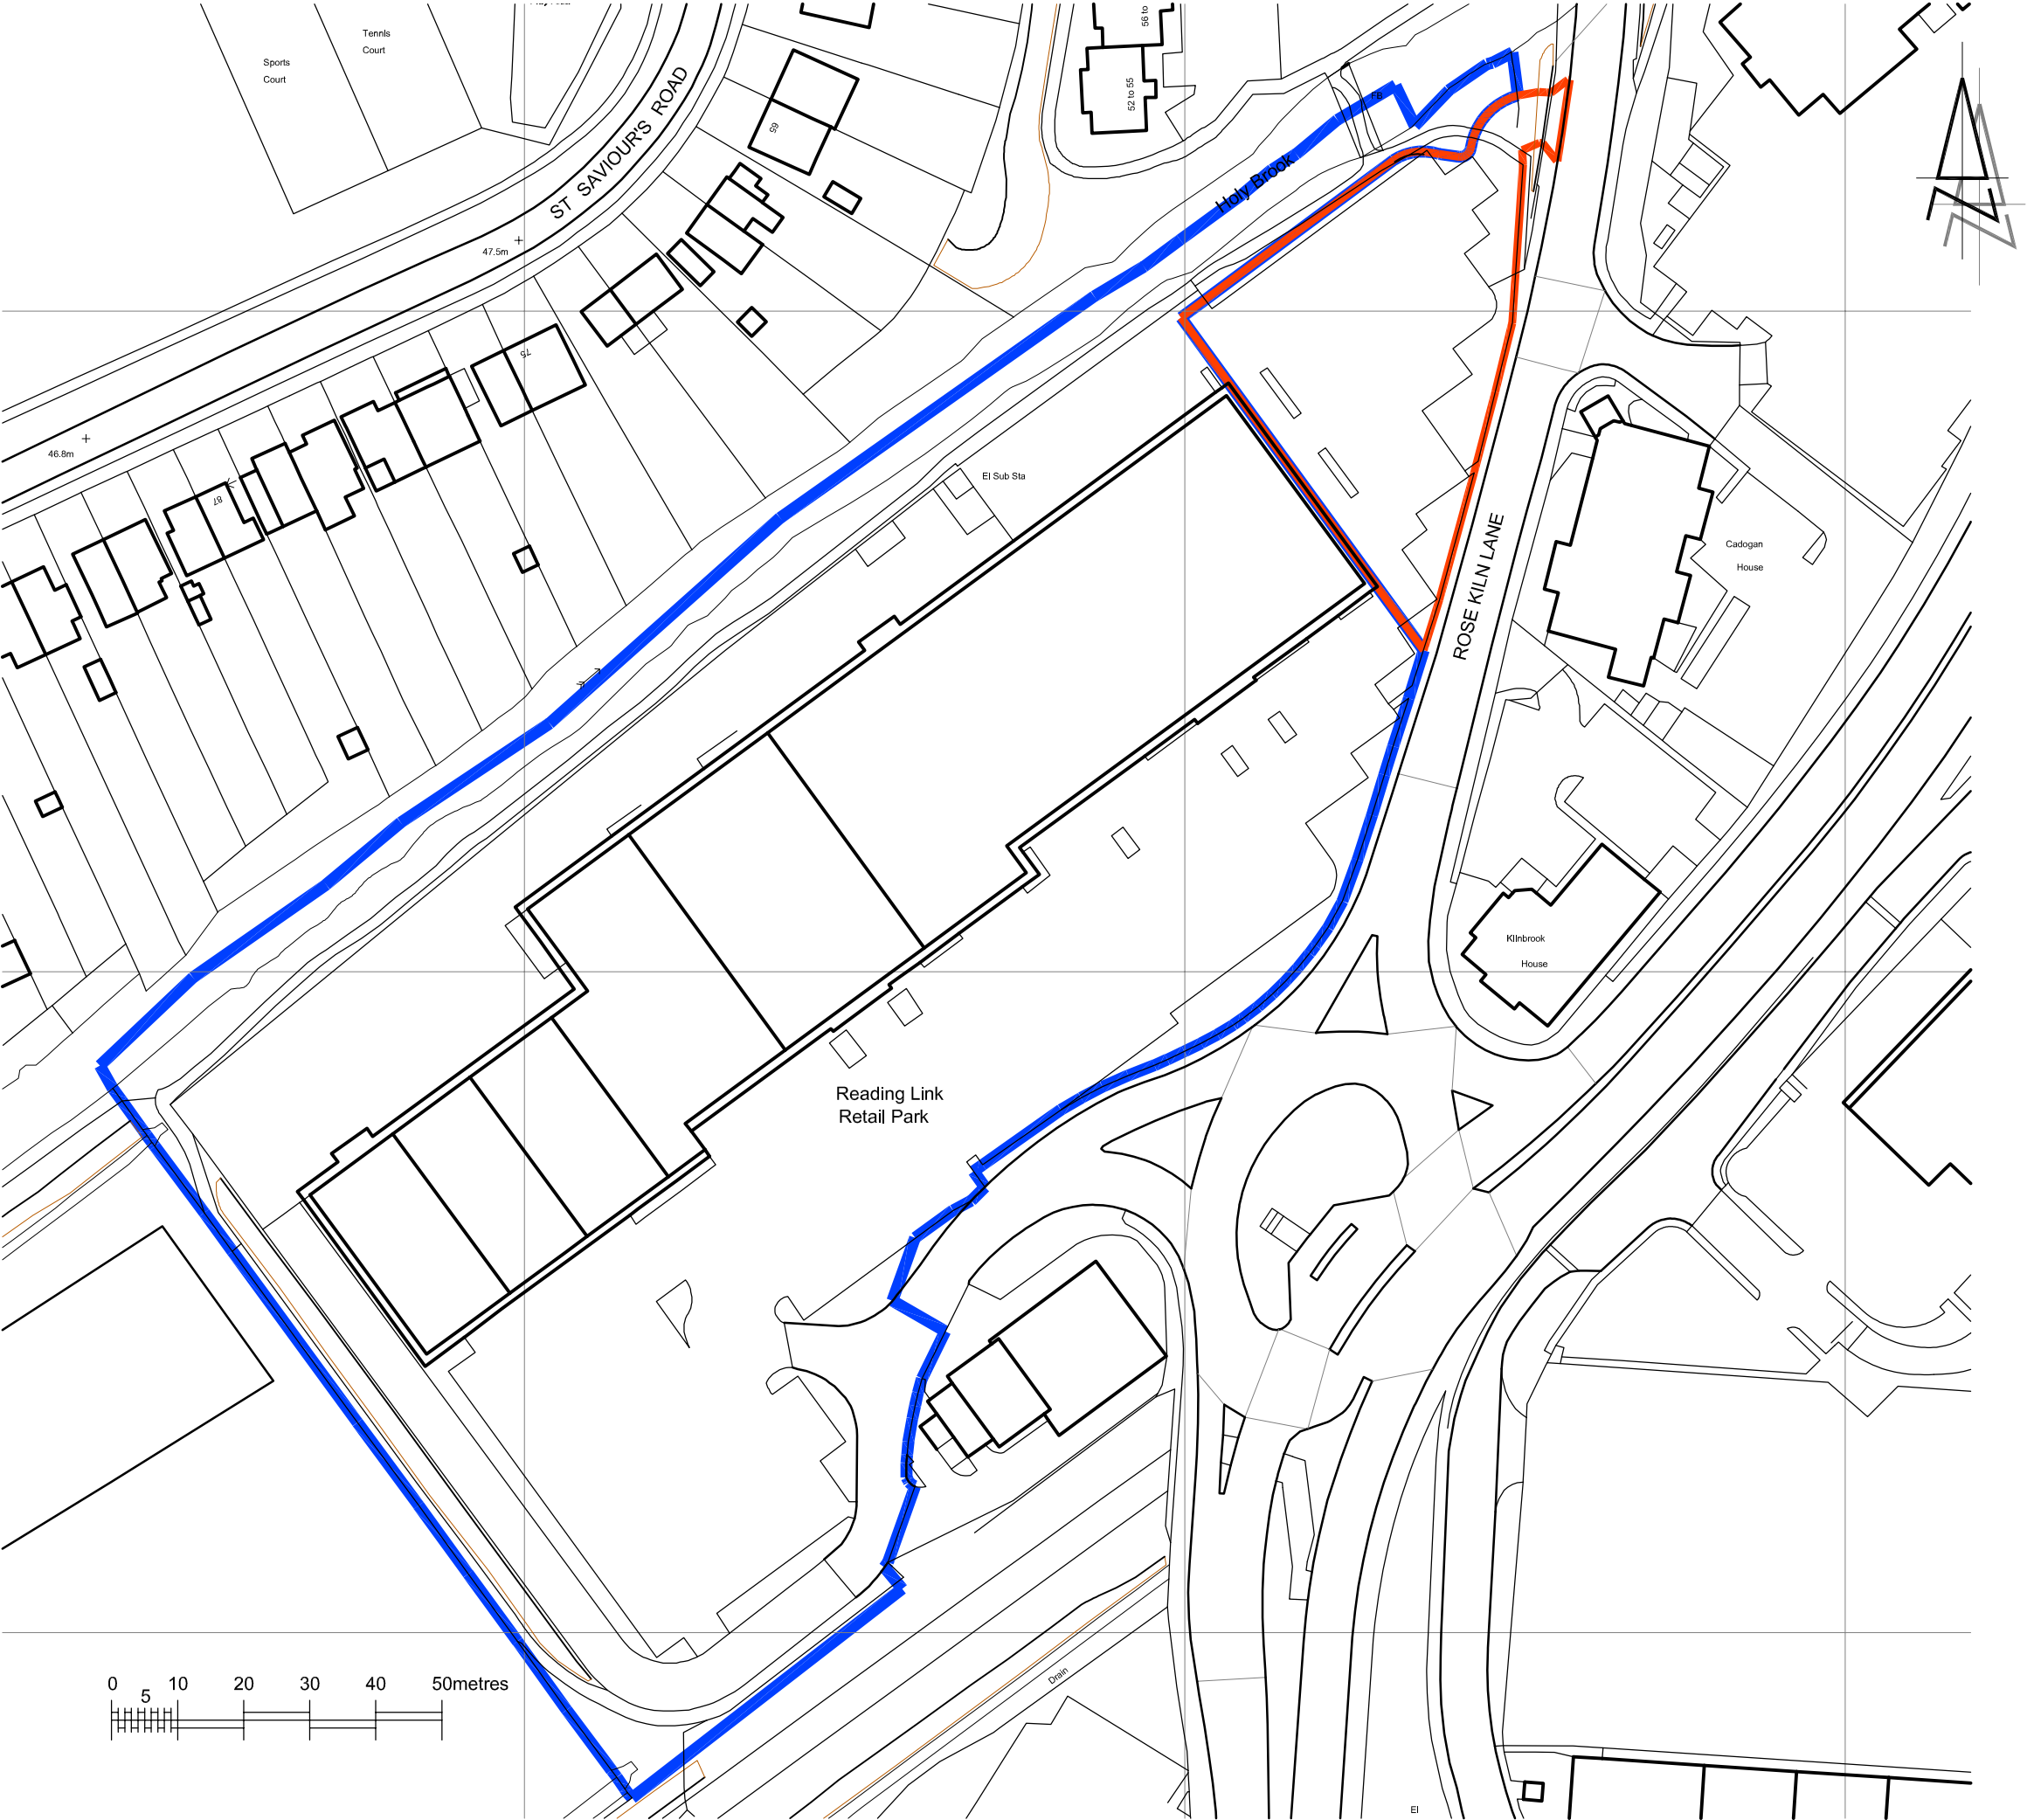

© This drawing is the copyright of SORBON ESTATES
All dimensions and levels must be checked on site and verified
prior to construction

Notes		
C	Further tweak to red and blue lines.	23.10.18
B	Red and blue line boundarys adjusted.	14.08.18
A	Scale bar added.	11.07.18
Rev.	Description	Date

Project
**Proposed Development
at
Reading Link Retail Park
Rose Kiln Lane
Reading**

Drawing Title

LOCATION PLAN



'Sorbon', Aylesbury End, Beaconsfield,
Buckinghamshire. HP9 1LW
Tel: 01494 671331
Fax: 01494 676417
DX 34507 Beaconsfield

Drawn By: jd	Date: 12.06.2018
Scale: 1/1000	A3
Drawing No. RLRPRKL_PLN_001	Revision C