


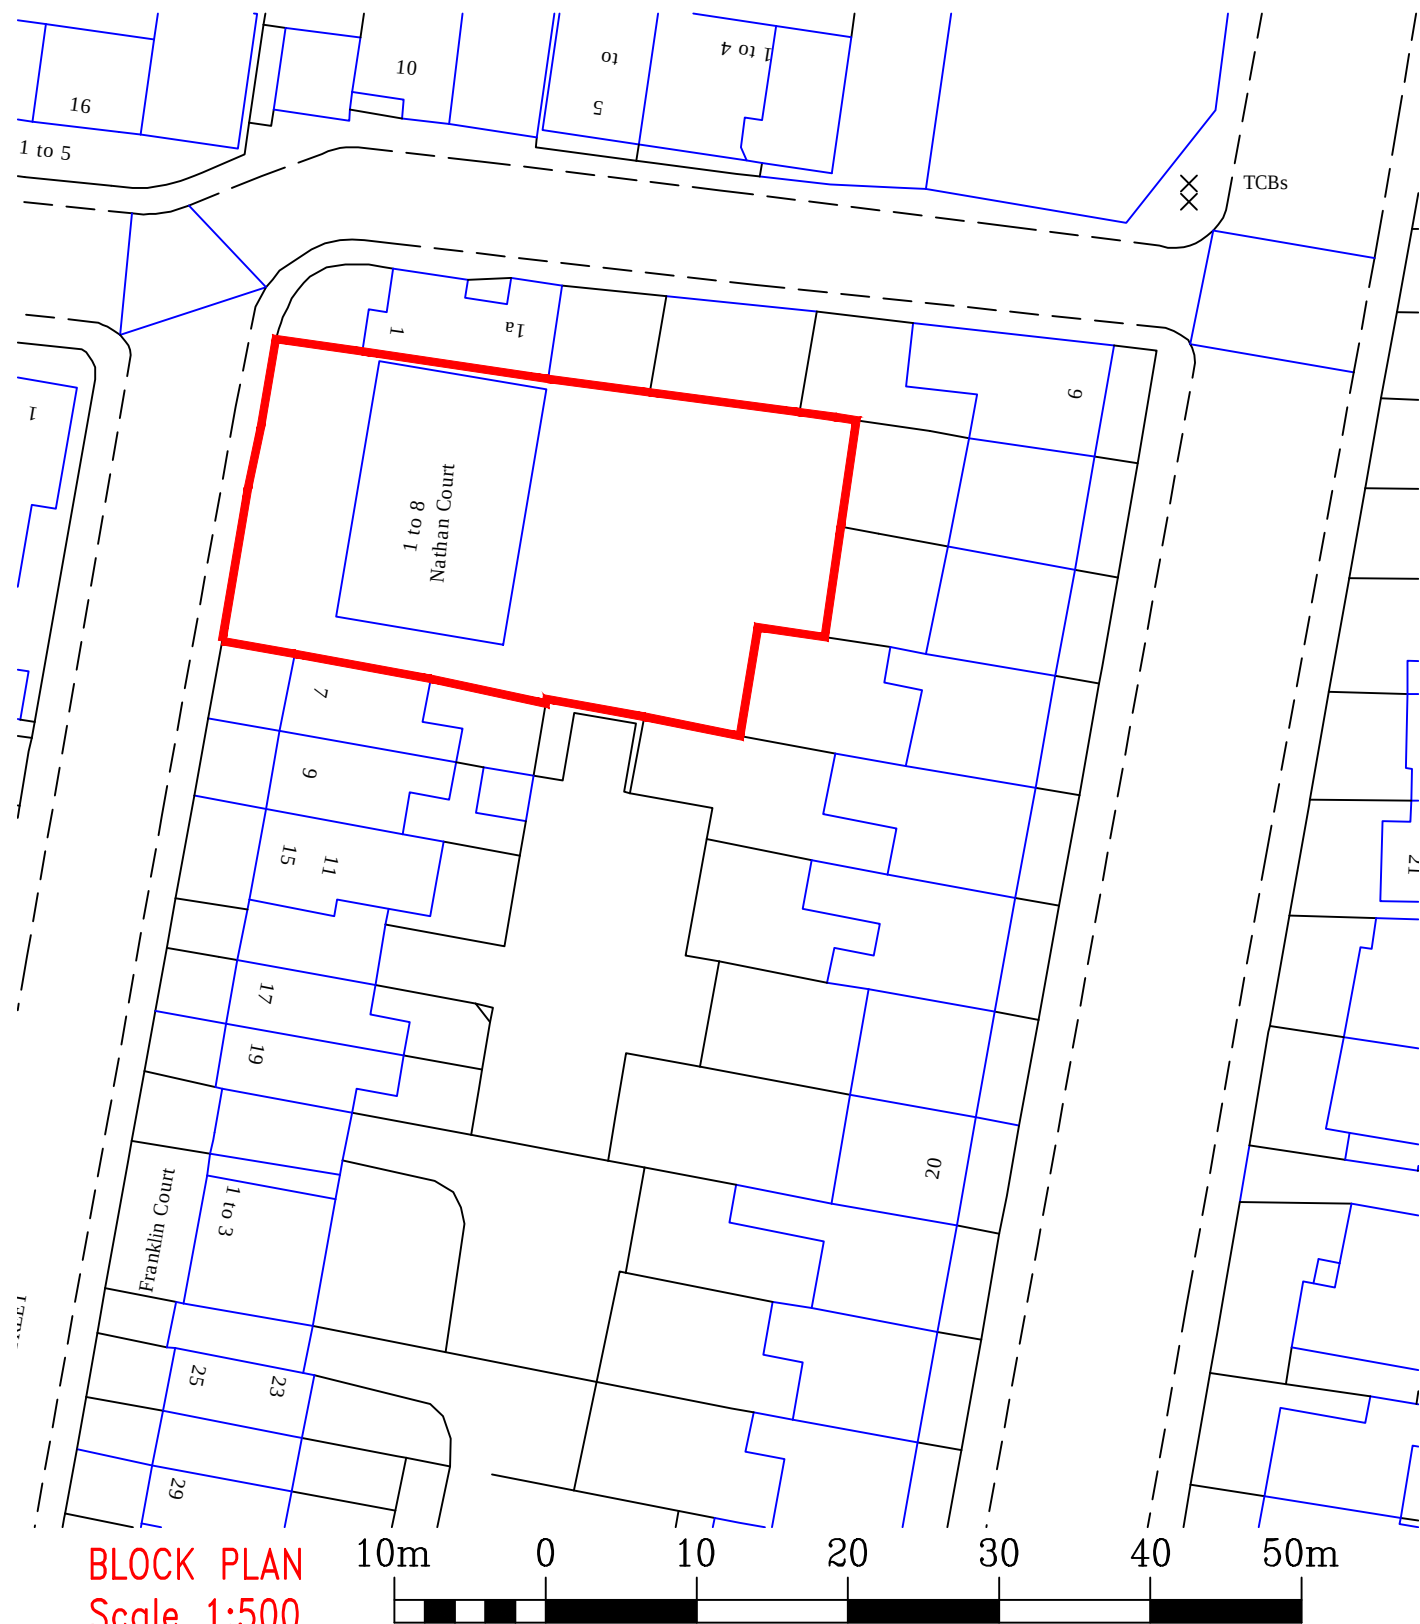

Scale 1:500



LOCATION PLAN
Scale 1:1250



Faithorn Farrell Timms
Central Court
1 Knoll Rise
Orpington
Kent BR6 0JA
T 01689 885080
F 01689 885081

Client
**THAMES VALLEY
HOUSING ASSOCIATION**

Project
**1 - 8 NATHAN COURT
FRANKLIN STREET, READING
RG1 7YY**

Drawing Title
**LOCATION AND
BLOCK PLAN**

Date
09-07-2018

Scale
AS STATED @ A3

Drawn By
JM

Checked By
GB

Project No.
T1 - 4576

Drawing No. Rev.
1