

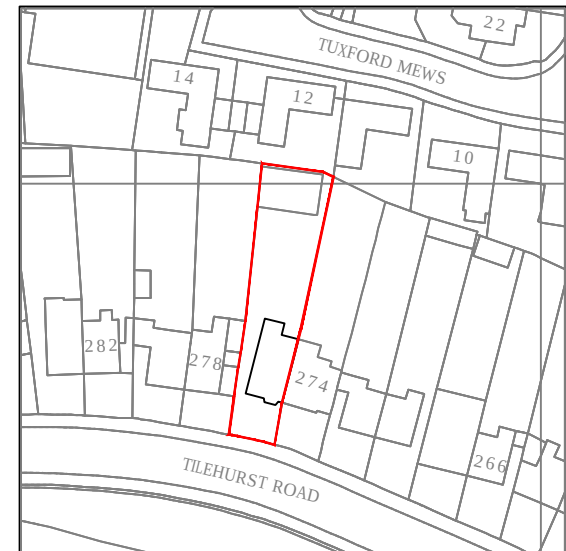


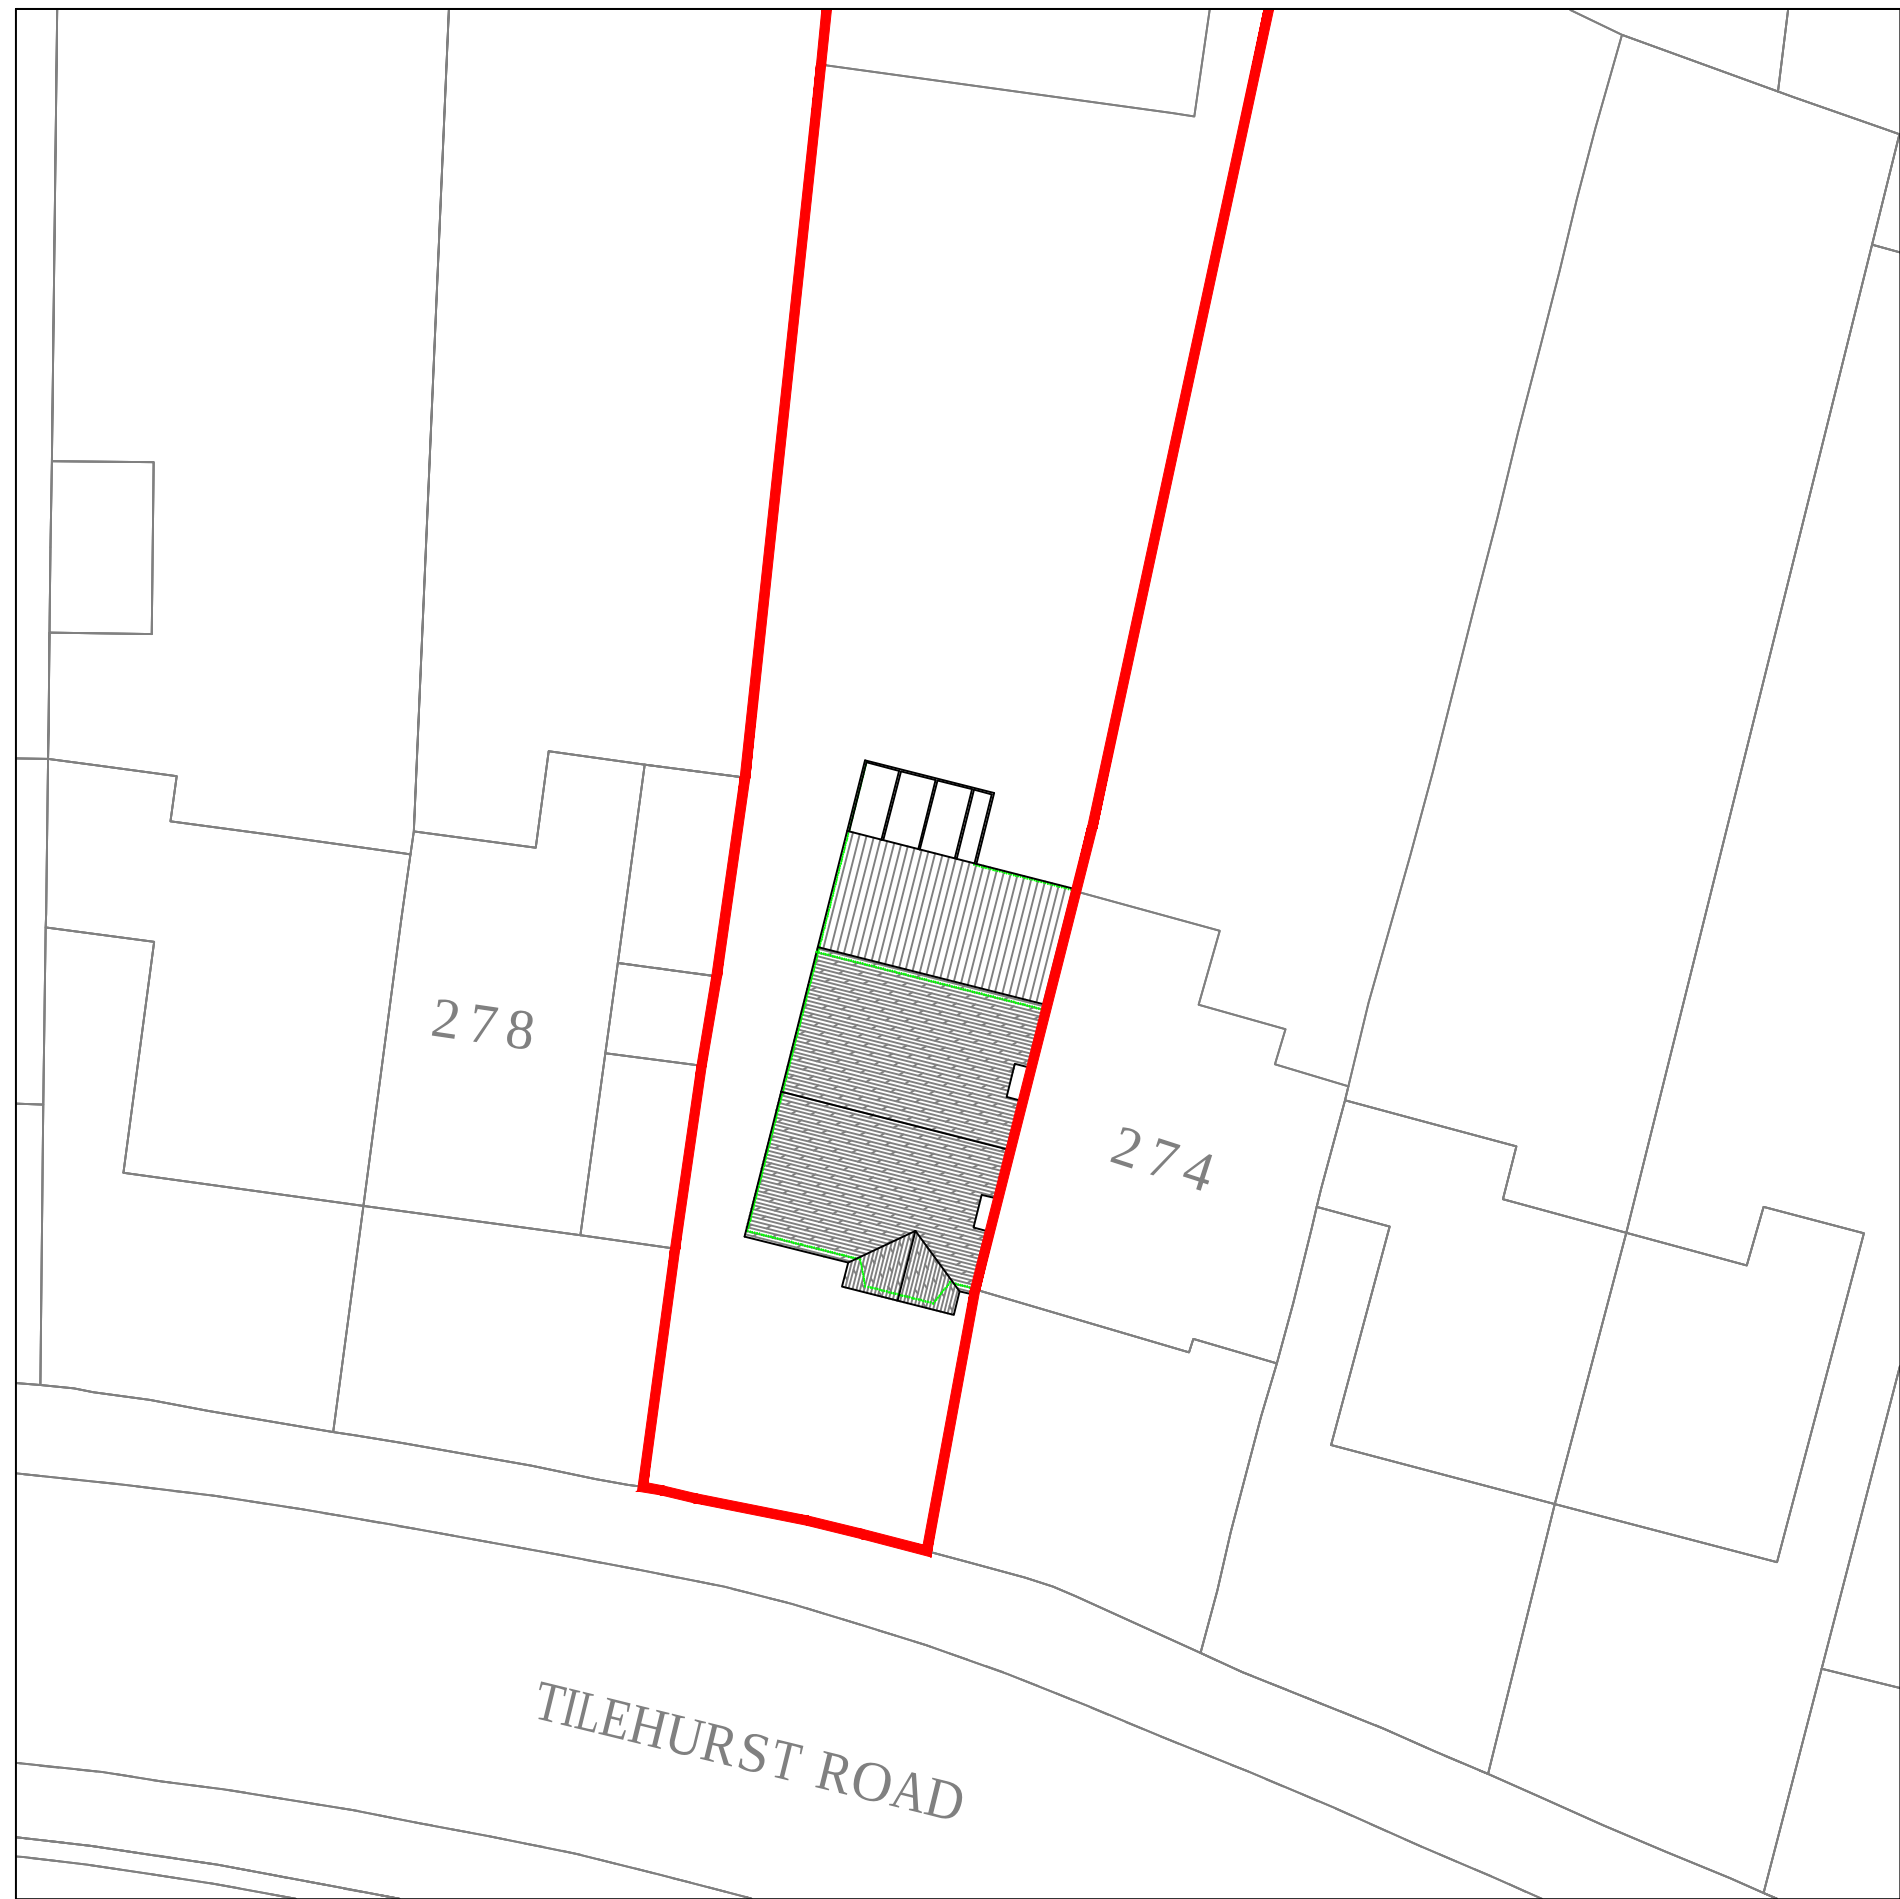

Site Map @ 1:1250

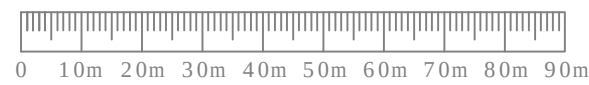

Supplied by Streetwise Maps Ltd
Licence Number 100047474
www.streetwise.net

© This drawing is the copyright of Planning Drawings Ltd and must not be reproduced in part or whole without prior written consent.
Contractors must verify all dimensions on site before commencing works.
Contractors shall co-ordinate works with all other trades.

PlanningDrawings.net
Roscrowden, Frankley Lodge Road, Birmingham, B31 5PX
Tel: 0121 475 3533 Web: www.planningdrawings.net

Client
Robert Friar

Project
**276 Tilehurst Road
Reading, RG30 2NE**

Drawing
Existing Block Plan

Scale 1:200 @ A3	Date March - 2018
Drawn RS	Checked GB
Drawing No. PD17203 -EB	Revision --

